
TENDER DRAWING OF ONE IGC U2104-6

中國人壽 CHINA LIFE | 海外

CHINA LIFE INSURANCE (OVERSEAS) COMPANY LIMITED



LOCATION MAP

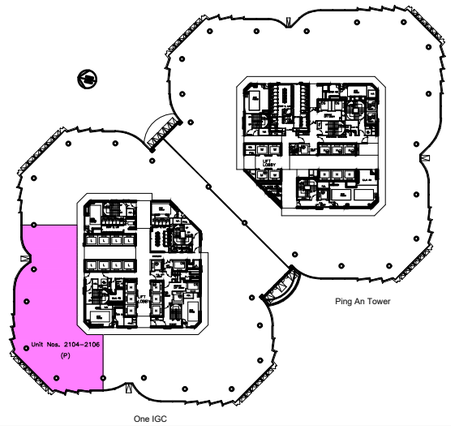

21/F RM2104-06

KEY PLAN

AC design group limited

	ISSUE FOR	TENDER DRAWING	TENDER DRAWING
DRAWING NO.	**DESCRIPTION** / **DATE**	2026-11-12	2026-11-18
-	COVER	-	-
IGC-21F-DR1	DRAWING REGISTER 01	R0	-
IGC-21F-DR2	DRAWING REGISTER 02	R0	-
IGC-21F-DR3	DRAWING REGISTER 03	R0	-
IGC-21F-DR4	DRAWING REGISTER 04	R0	-
IGC-21F-101	GENERAL LAYOUT PLAN	R0	R1
IGC-21F-102	PARTITION PLAN	R0	R1
IGC-21F-103	ELEVATION & JOINERY PLAN	R0	-
IGC-21F-104	FURNITURE PLAN	R0	R1
IGC-21F-105W	WALL FINISHING PLAN	R0	-
IGC-21F-105F	FLOOR FINISHING PLAN	R0	-
IGC-21F-106	ELECTRICAL PLAN (REFER TO MEP DWG)	R0	-
IGC-21F-107	REFLECTED CEILING PLAN	R0	-
IGC-21F-108	EQUIPMENT PLAN	R0	-
IGC-21F-109	SIGNAGE PLAN	R0	-
IGC-21F-110	DOOR TYPE PLAN	R0	R1
IGC-21F-201	ELEVATIONS OF TV ABOVE LOCKER	R0	-
IGC-21F-202	ELEVATIONS OF LED WALL	R0	-
IGC-21F-203	ELEVATIONS OF LED WALL	R0	-
IGC-21F-204	ELEVATIONS OF LOCKER & PIGEON HOLE	R0	-
IGC-21F-205	ELEVATIONS OF MEETING ROOM 1	R0	-
IGC-21F-206	ELEVATIONS OF MEETING ROOM 2	R0	-
IGC-21F-207	ELEVATIONS OF MEETING ROOM 3	R0	-
IGC-21F-208	ELEVATIONS OF MEETING ROOM 4	R0	-
IGC-21F-209	ELEVATIONS OF WIND MOVING WALL	R0	-
DISTRIBUTION		**NO. OF COPIES**	
CLIENT		1	1
PROJECT MANAGER		1	1

REVISIONS

DATE	DESCRIPTIONS	REVISION
-	-	-

TENDER
RESTRICTED INFORMATION

CLIENT

中國人壽 CHINA LIFE | 海外

Colliers

AC design group limited

ALL DESIGN ARE THE PROPERTY OF AC DESIGN GROUP LIMITED AND CANNOT BE USED WITHOUT THEIR WRITTEN PERMISSION.

ALL MEASUREMENT MUST BE VERIFIED ON SITE BEFORE CONSTRUCTION. CONTRACTORS SHALL NOTIFY THE DESIGNER OF ANY DISCREPANCY BEFORE STARTING WORK. AC DESIGN GROUP LIMITED WILL NOT RESPONSIBLE FOR ANY ERRORS SHOULD THE CONTRACTOR FAIL TO OBSERVE THIS PROCEDURE. THE CONTRACTOR SHALL BE RESPONSIBLE FOR ANY ERRORS RESULTING FROM FAILURE TO DO SO.

PROJECT NAME
CLI (OVERSEAS) COMPANY LIMITED
AT
UNIT 04-06, 21/F, TOWER 1
INTERNATIONAL GATEWAY CENTRE,
1 WUI MAN RD, JORDAN, WEST KOWLOON, H.K.

DRAWING TITLE
DRAWING REGISTER 01

PROJECT NO.
811-260901

SCALE	DATE OF ISSUE
	2026-11-18
DRAWN BY	CHECKED BY
CAD	**-**
DESIGNED BY	APPROVED BY
FS	**-**

DRAWING NO. **IGC-21F-DR1**
REVISION **R01**

	ISSUE FOR	TENDER DRAWING	TENDER DRAWING
DRAWING NO.	DESCRIPTION / DATE	2026-11-12	2026-11-18
IGC-21F-301	DETAIL OF RECEPTION COUNTER (J01)	R0	-
IGC-21F-302	DETAIL OF PANTRY HIGH BENCH (J02)	R0	-
IGC-21F-303	DETAIL OF PANTRY CABINET (J03)	R0	-
IGC-21F-304	DETAIL OF PANTRY CABINET (J03)	R0	-
IGC-21F-305	DETAIL OF PANTRY CABINET (J03)	R0	-
IGC-21F-306	DETAIL OF PANTRY CABINET (J03)	R0	-
IGC-21F-307	DETAIL OF PANTRY CABINET (J04, J05)	R0	-
IGC-21F-308	DETAIL OF PANTRY CABINET (J06)	R0	-
IGC-21F-309	DETAIL OF PANTRY CABINET (J04, J05, J06)	R0	-
IGC-21F-310	DETAIL OF STORAGE CABINET (J07)	R0	-
IGC-21F-311	DETAIL OF STORAGE CABINET (J08)	R0	-
IGC-21F-312	DETAIL OF STORAGE CABINET (J09)	R0	-
IGC-21F-313	DETAIL OF SOFA SEATING (J10)	R0	-
IGC-21F-314	DETAIL OF HANGING SHELF (J11)	R0	-
IGC-21F-315	DETAIL OF MOVABLE SIGNAGE (J12)	R0	-
IGC-21F-316	DETAIL OF HIGH BENCH IN OFFICE (J13)	R0	-
IGC-21F-317	DETAIL OF OPERABLE WALL HOUSING (J14)	R0	-
IGC-21F-318	DETAIL OF LOGO WALL (J15)	R0	-
IGC-21F-319	DETAIL OF LIGHT TROUGH WALL (J16)	R0	-
IGC-21F-320	DETAIL OF HISTORY WALL (J17)	R0	-
IGC-21F-321	DETAIL OF LECTURE PODIUM (J18)	R0	-
IGC-21F-322	DETAIL OF AV CABINET (J19)	R0	R1
IGC-21F-323	DETAIL OF METAL FRAME OF LED WALL (J20)	R0	-
IGC-21F-324	DETAIL OF GYPSUM BOARD CEILING	R0	-
IGC-21F-325	DETAIL OF ACOUSTIC PANEL	R0	-

DISTRIBUTION	NO. OF COPIES
CLIENT	1
PROJECT MANAGER	1

REVISIONS

DATE	DESCRIPTIONS	REVISION
-	-	-

TENDER
RESTRICTED INFORMATION

CLIENT

中國人壽 CHINA LIFE | 海外

Colliers

AC design group limited

ALL DESIGN ARE THE PROPERTY OF AC DESIGN GROUP LIMITED AND CANNOT BE USED WITHOUT THEIR WRITTEN PERMISSION.

ALL MEASUREMENT MUST BE VERIFIED ON SITE BEFORE CONSTRUCTION. CONTRACTORS SHALL NOTIFY THE DESIGNER OF ANY DISCREPANCY BEFORE STARTING WORK. AC DESIGN GROUP LIMITED WILL NOT RESPONSIBLE FOR ANY ERRORS SHOULD THE CONTRACTOR FAIL TO OBSERVE THIS PROCEDURE. THE CONTRACTOR SHALL BE RESPONSIBLE FOR ANY ERRORS RESULTING FROM FAILURE TO DO SO.

PROJECT NAME
CLI (OVERSEAS) COMPANY LIMITED
AT
UNIT 04-06, 21/F, TOWER 1
INTERNATIONAL GATEWAY CENTRE,
1 WUI MAN RD, JORDAN, WEST KOWLOON, H.K.

DRAWING TITLE
DRAWING REGISTER 02

PROJECT NO.
811-260901

SCALE	DATE OF ISSUE
	2026-11-18
DRAWN BY	CHECKED BY
CAD	**-**
DESIGNED BY	APPROVED BY
FS	**-**
DRAWING NO.	REVISION
IGC-21F-DR2	**R01**

	ISSUE FOR	TENDER DRAWING
DRAWING NO.	**DESCRIPTION** / **DATE**	2026-11-12
IGC-21F-326	PARTITION DETAILS 01	R0
IGC-21F-327	PARTITION DETAILS 02	R0
IGC-21F-327	PARTITION DETAILS 03	R0
IGC-21F-401	DOOR SCHEDULE 01	R0
IGC-21F-402	DOOR SCHEDULE 02	R0
IGC-21F-403	DOOR SCHEDULE 03	R0
IGC-21F-501	MATERIAL SCHEDULE 01	R0
IGC-21F-502	MATERIAL SCHEDULE 02	R0
IGC-21F-503	MATERIAL SCHEDULE 03	R0
IGC-21F-504	MATERIAL SCHEDULE 04	R0
IGC-21F-505	MATERIAL SCHEDULE 05	R0
IGC-21F-506	MATERIAL SCHEDULE 06	R0
IGC-21F-507	MATERIAL SCHEDULE 07	R0
IGC-21F-508	MATERIAL SCHEDULE 08	R0
IGC-21F-509	MATERIAL SCHEDULE 09	R0
IGC-21F-510	MATERIAL SCHEDULE 10	R0
IGC-21F-511	MATERIAL SCHEDULE 11	R0
IGC-21F-701	LIGHTING SCHEDULE 01	R0
IGC-21F-702	LIGHTING SCHEDULE 02	R0
IGC-21F-703	LIGHTING SCHEDULE 03	R0
IGC-21F-704	LIGHTING SCHEDULE 04	R0
IGC-21F-705	LIGHTING SCHEDULE 05	R0
IGC-21F-706	LIGHTING SCHEDULE 06	R0
IGC-21F-707	LIGHTING SCHEDULE 07	R0

DISTRIBUTION	**NO. OF COPIES**
CLIENT	1
PROJECT MANAGER	1

REVISIONS

DATE	DESCRIPTIONS	REVISION
-	-	-

TENDER
RESTRICTED INFORMATION

CLIENT

中國人壽 CHINA LIFE | 海外

Colliers

AC design group limited

ALL DESIGN ARE THE PROPERTY OF AC DESIGN GROUP LIMITED AND CANNOT BE USED WITHOUT THEIR WRITTEN PERMISSION.

ALL MEASUREMENT MUST BE VERIFIED ON SITE BEFORE CONSTRUCTION. CONTRACTORS SHALL NOTIFY THE DESIGNER OF ANY DISCREPANCY BEFORE STARTING WORK. AC DESIGN GROUP LIMITED WILL NOT RESPONSIBLE FOR ANY ERRORS SHOULD THE CONTRACTOR FAIL TO OBSERVE THIS PROCEDURE. THE CONTRACTOR SHALL BE RESPONSIBLE FOR ANY ERRORS RESULTING FROM FAILURE TO DO SO.

PROJECT NAME

CLI (OVERSEAS) COMPANY LIMITED

AT
UNIT 04-06, 21/F, TOWER 1
INTERNATIONAL GATEWAY CENTRE,
1 WUI MAN RD, JORDAN, WEST KOWLOON, H.K.

DRAWING TITLE

DRAWING REGISTER 03

PROJECT NO.
811-260901

SCALE	DATE OF ISSUE
	2026-11-13
DRAWN BY	CHECKED BY
CAD	**-**
DESIGNED BY	APPROVED BY
FS	**-**

DRAWING NO. **IGC-21F-DR3** REVISION

	ISSUE FOR	TENDER DRAWING
DRAWING NO.	DESCRIPTION / DATE	2026-11-12
IGC-21F-901	SANITARY SCHEDULE 01	R0
IGC-21F-902	SANITARY SCHEDULE 02	R0
IGC-21F-1001	EQUIPMENT & WHITE GOOD SCHEDULE 01	R0
IGC-21F-1002	EQUIPMENT & WHITE GOOD SCHEDULE 02	R0
IGC-21F-1101	SIGNAGE & ARTWORK SCHEDULE 01	R0
IGC-21F-1102	SIGNAGE & ARTWORK SCHEDULE 02	R0
IGC-21F-1201	AV PROPOSAL 01	R0
IGC-21F-1202	AV PROPOSAL 02	R0
IGC-21F-1203	AV PROPOSAL 03	R0
IGC-21F-1301	ACCESS CONTROL PROPOSAL 01	R0
IGC-21F-1302	ACCESS CONTROL PROPOSAL 02	R0
IGC-21F-1303	ACCESS CONTROL PROPOSAL 03	R0
IGC-21F-1401	CCTV PROPOSAL 01	R0
IGC-21F-1402	CCTV PROPOSAL 02	R0
IGC-21F-1403	CCTV PROPOSAL 03	R0
IGC-21F-MEP01	-	R0
IGC-21F-MEP02	-	R0
IGC-21F-MEP03	-	R0
IGC-21F-MEP04	-	R0

DISTRIBUTION	NO. OF COPIES
CLIENT	1
PROJECT MANAGER	1

REVISIONS

DATE	DESCRIPTIONS	REVISION
-	-	-

TENDER
RESTRICTED INFORMATION

CLIENT

中國人壽 CHINA LIFE | 海外

Colliers

AC design group limited

ALL DESIGN ARE THE PROPERTY OF AC DESIGN GROUP LIMITED AND CANNOT BE USED WITHOUT THEIR WRITTEN PERMISSION.

ALL MEASUREMENT MUST BE VERIFIED ON SITE BEFORE CONSTRUCTION. CONTRACTORS SHALL NOTIFY THE DESIGNER OF ANY DISCREPANCY BEFORE STARTING WORK. AC DESIGN GROUP LIMITED WILL NOT RESPONSIBLE FOR ANY ERRORS SHOULD THE CONTRACTOR FAIL TO OBSERVE THIS PROCEDURE. THE CONTRACTOR SHALL BE RESPONSIBLE FOR ANY ERRORS RESULTING FROM FAILURE TO DO SO.

PROJECT NAME

CLI (OVERSEAS) COMPANY LIMITED

AT
UNIT 04-06, 21/F, TOWER 1
INTERNATIONAL GATEWAY CENTRE,
1 WUI MAN RD, JORDAN, WEST KOWLOON, H.K.

DRAWING TITLE

DRAWING REGISTER 04

PROJECT NO.
811-260901

SCALE	DATE OF ISSUE
	2026-11-13
DRAWN BY	CHECKED BY
CAD	**-**
DESIGNED BY	APPROVED BY
FS	**-**

DRAWING NO. **IGC-21F-DR4** REVISION

	ISSUE FOR	TENDER DRAWING
DRAWING NO.	**DESCRIPTION** **DATE**	2026-11-12
IGC-21F-1101	SIGNAGE SCHEDULE 01	R0
IGC-21F-1102	SIGNAGE SCHEDULE 02	R0
IGC-21F-1103	SIGNAGE SCHEDULE 03	R0

DISTRIBUTION	**NO. OF COPIES**
CLIENT	1
PROJECT MANAGER	1

REVISIONS

DATE	DESCRIPTIONS	REVISION
-	-	-

TENDER
RESTRICTED INFORMATION

CLIENT

中國人壽 CHINA LIFE | 海外

Colliers

AC design group limited

ALL DESIGN ARE THE PROPERTY OF AC DESIGN GROUP LIMITED AND CANNOT BE USED WITHOUT THEIR WRITTEN PERMISSION.

ALL MEASUREMENT MUST BE VERIFIED ON SITE BEFORE CONSTRUCTION. CONTRACTORS SHALL NOTIFY THE DESIGNER OF ANY DISCREPANCY BEFORE STARTING WORK. AC DESIGN GROUP LIMITED WILL NOT RESPONSIBLE FOR ANY ERRORS SHOULD THE CONTRACTOR FAIL TO OBSERVE THIS PROCEDURE. THE CONTRACTOR SHALL BE RESPONSIBLE FOR ANY ERRORS RESULTING FROM FAILURE TO DO SO.

PROJECT NAME

CLI (OVERSEAS) COMPANY LIMITED


AT
UNIT 04-06, 21/F, TOWER 1
INTERNATIONAL GATEWAY CENTRE,
1 WUI MAN RD, JORDAN, WEST KOWLOON, H.K.

DRAWING TITLE

DRAWING REGISTER 04

PROJECT NO.
811-260901

SCALE	DATE OF ISSUE
	2026-11-13
DRAWN BY	CHECKED BY
CAD	**-**
DESIGNED BY	APPROVED BY
FS	**-**
DRAWING NO.	REVISION
IGC-21F-DR4	

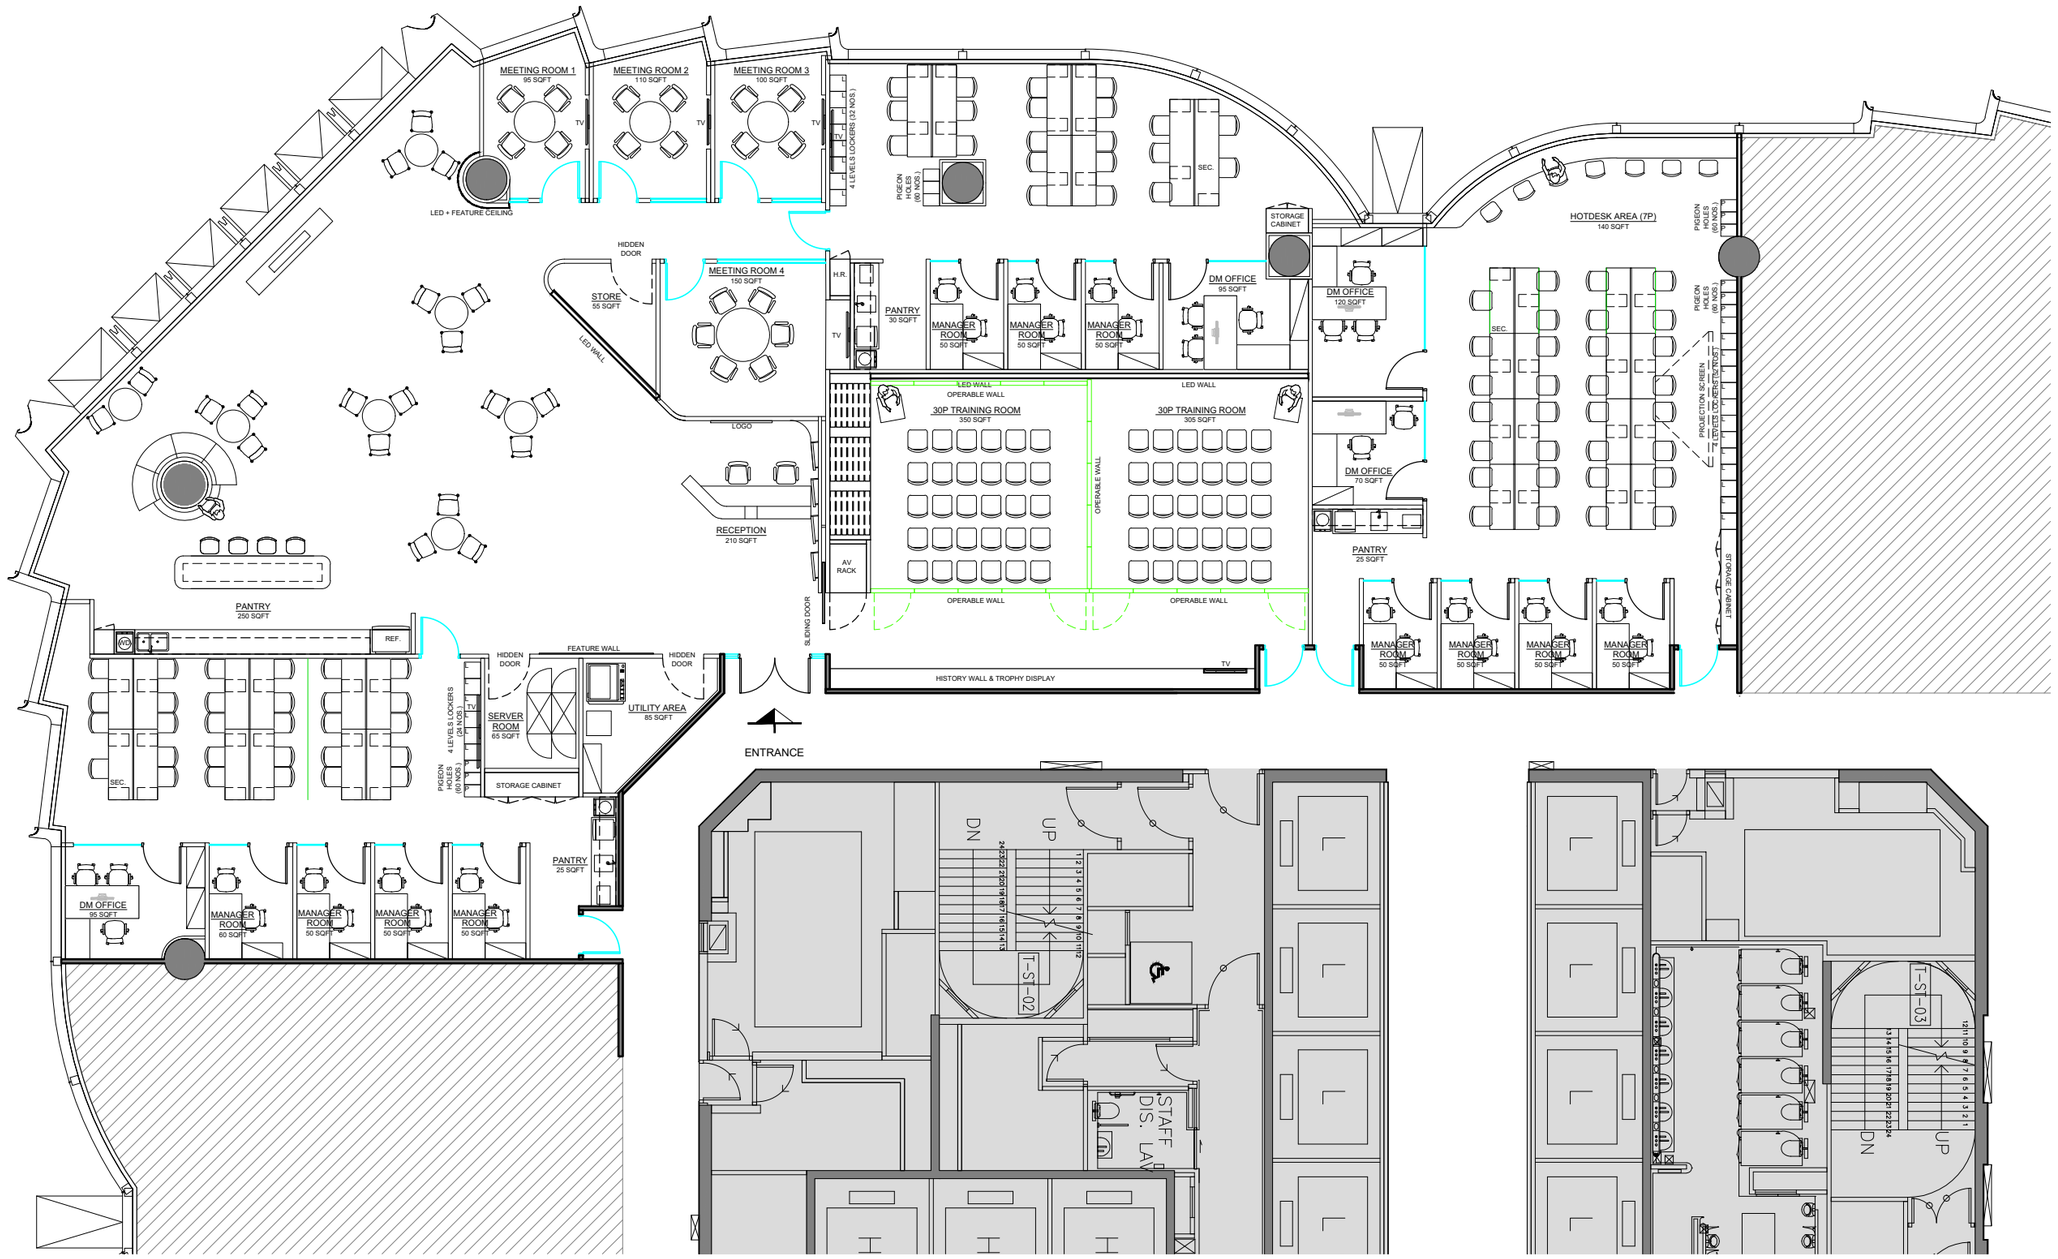

NET AREA = ±6,950 S.F.
±645 S.M.

METRIC SCALE 100mm 2M 3M 4M 5M

SCALE 1:150

NORTH

REVISIONS		
DATE	DESCRIPTIONS	REVISION
2026/11/18	DM OFFICE UPDATED	1

TENDER
RESTRICTED INFORMATION

CLIENT

中國人壽 CHINA LIFE | 海外

Colliers

AC design group limited


ALL DESIGN ARE THE PROPERTY OF AC DESIGN GROUP LIMITED AND CANNOT BE USED WITHOUT THEIR WRITTEN PERMISSION.

ALL MEASUREMENT MUST BE VERIFIED ON SITE BEFORE CONSTRUCTION. CONTRACTORS SHALL NOTIFY THE DESIGNER OF ANY DISCREPANCY BEFORE STARTING WORK. AC DESIGN GROUP LIMITED WILL NOT RESPONSIBLE FOR ANY ERRORS SHOULD THE CONTRACTOR FAIL TO OBSERVE THIS PROCEDURE. THE CONTRACTOR SHALL BE RESPONSIBLE FOR ANY ERRORS RESULTING FROM FAILURE TO DO SO.

PROJECT NAME
CLI (OVERSEAS) COMPANY LIMITED
AT
UNIT 04-06, 21/F, TOWER 1
INTERNATIONAL GATEWAY CENTRE,
1 WUI MAN RD, JORDAN, WEST KOWLOON, H.K.

DRAWING TITLE
GENERAL LAYOUT PLAN

PROJECT NO. 811-260901	
SCALE **1:150@A3**	DATE OF ISSUE **2026-11-18**
DRAWN BY **CAD**	CHECKED BY -
DESIGNED BY **FS**	APPROVED BY -
DRAWING NO. **IGC-21F-101**	REVISION **R01**

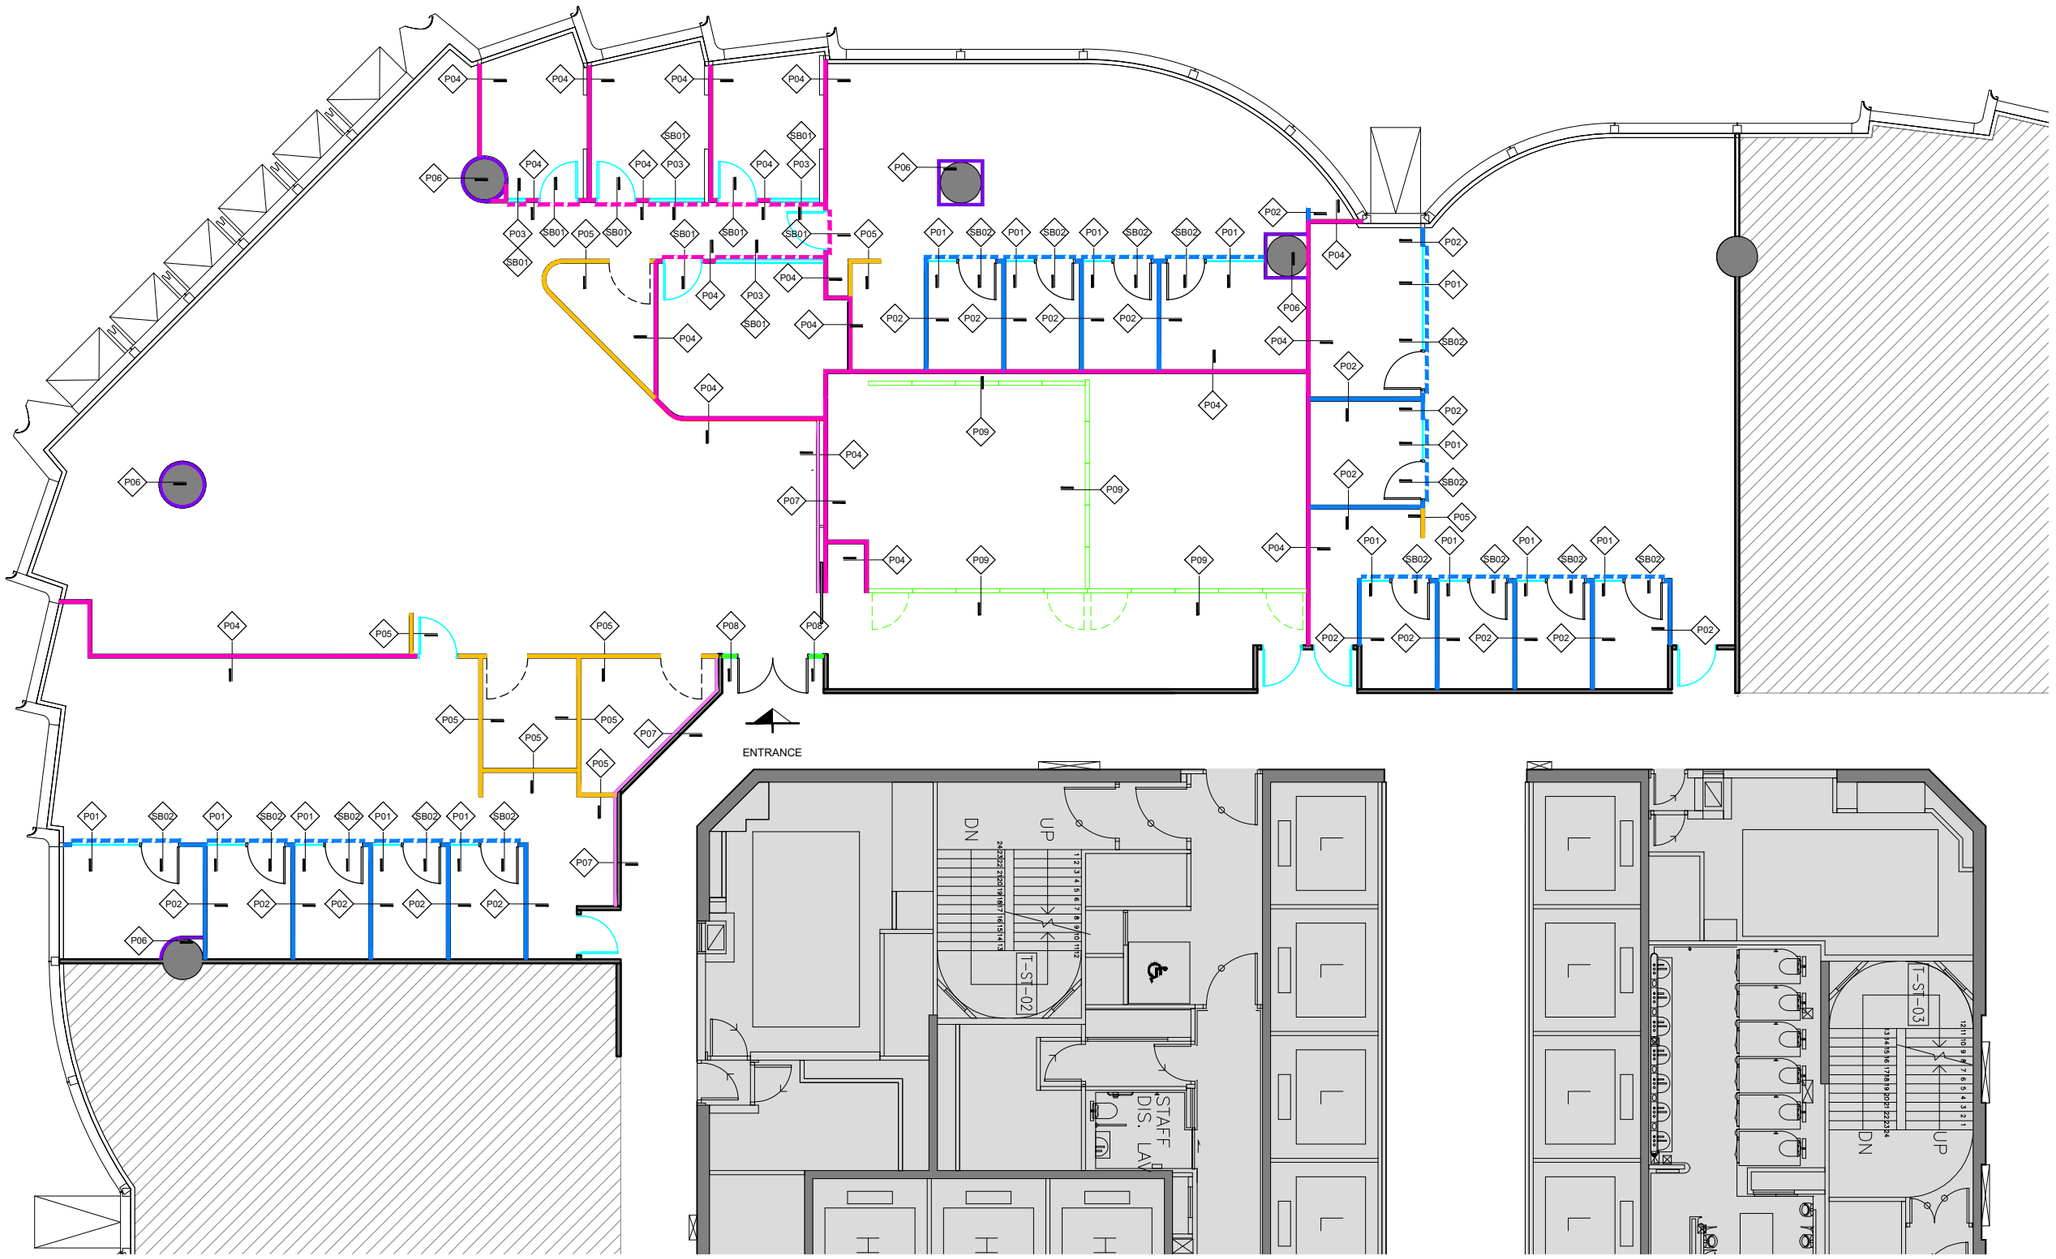

LEGEND

- P01 — SINGLE GLAZED PARTITION WITH 12mm THK. TEMPERED GLASS FROM FLOOR FINISHES LEVEL TO 2600mm WITH CHAMPAGNE GOLD COLOR METAL FRAME (REFER TO SHOP DRAWING) (BRAND:BY JEB/UVO OR EQUIVALENT).
- P02 — 100mm THK. GYPSUM BOARD PARTITION FROM FLOOR FINISHES LEVEL TO STRUCTURAL CEILING SLAB WITH 75mm METAL STUD, ONE LAYERS OF 12mm GYPSUM BOARD ON BOTH SIDES, WITH 60KG ROCK WOOLINSULATION THOUGHOUT.
- P03 — DOUBLE GLAZED PARTITION WITH 12mm + 10mm THK. TEMPERED GLASS FROM FLOOR FINISHES LEVEL TO 3000mm WITH CHAMPAGNE GOLD COLOR METAL FRAME (REFER TO SHOP DRAWING) (BRAND:BY JEB/UVO OR EQUIVALENT).
- P04 — 100mm THK. GYPSUM BOARD PARTITION FROM FLOOR FINISHES LEVEL TO STRUCTURAL CEILING SLAB WITH 52mm METAL STUD, TWO LAYERS OF 12mm GYPSUM BOARD ON BOTH SIDES, WITH 60KG ROCK WOOL INSULATION THOUGHOUT.
- P05 — 75mm THK. GYPSUM BOARD PARTITION FROM FLOOR FINISHES LEVEL TO FALSE CEILING WITH 52mm METAL STUD, ONE LAYER OF 12mm GYPSUM BOARD ON BOTH SIDES, WITH 60KG ROCK WOOL INSULATION THROUGHOUT.
- P06 — GYPSUM BOARD FURRING.
- P07 — PLYWOOD FURRING.
- P08 — FIRE RATED GLAZED PARTITION PROVIDED BY LANDLORD
- BASE BUILDING PARTITION PROVIDED BY LANDLORD
- P09 — OPERABLE WALL FROM FLOOR FINISH LEVEL UP TO FALSE CEILING LEVEL WITH 60KG ROCK WOOL SOUND INSULATION BAFFLE UP TO STRUCTURAL CEILING.
- SB01 — GYPSUM BOARD SOUND BAFFLE FROM 3000mm UP TO STRUCTURAL CEILING WITH 52mm METAL STUD, TWO LAYERS OF 12mm GYPSUM BOARD ON BOTH SIDES, WITH 60KG ROCK WOOL INSULATION THOUGHOUT.
- SB02 — GYPSUM BOARD SOUND BAFFLE FROM 2600mm UP TO STRUCTURAL CEILING WITH 52mm METAL STUD, ONE LAYER OF 12mm GYPSUM BOARD ON BOTH SIDES, WITH 60KG ROCK WOOL INSULATION THOUGHOUT.

NET AREA = ±6,950 S.F.
±645 S.M.

METRIC SCALE 100mm 2M 3M 4M 5M

SCALE 1:150

NORTH

REVISIONS

DATE	DESCRIPTIONS	REVISION
2026/11/18	DM OFFICE UPDATED	1

TENDER
RESTRICTED INFORMATION

CLIENT

中國人壽 CHINA LIFE | 海外

Colliers

AC design group limited

ALL DESIGN ARE THE PROPERTY OF AC DESIGN GROUP LIMITED AND CANNOT BE USED WITHOUT THEIR WRITTEN PERMISSION.

ALL MEASUREMENT MUST BE VERIFIED ON SITE BEFORE CONSTRUCTION. CONTRACTORS SHALL NOTIFY THE DESIGNER OF ANY DISCREPANCY BEFORE STARTING WORK. AC DESIGN GROUP LIMITED WILL NOT RESPONSIBLE FOR ANY ERRORS SHOULD THE CONTRACTOR FAIL TO OBSERVE THIS PROCEDURE. THE CONTRACTOR SHALL BE RESPONSIBLE FOR ANY ERRORS RESULTING FROM FAILURE TO DO SO.


PROJECT NAME
CLI (OVERSEAS) COMPANY LIMITED
AT
UNIT 04-06, 21/F, TOWER 1
INTERNATIONAL GATEWAY CENTRE,
1 WUI MAN RD, JORDAN, WEST KOWLOON, H.K.

DRAWING TITLE
PARTITION PLAN

PROJECT NO.
811-260901

SCALE	DATE OF ISSUE
1:150@A3	**2026-11-18**
DRAWN BY	CHECKED BY
CAD	**-**
DESIGNED BY	APPROVED BY
FS	**-**

DRAWING NO. **IGC-21F-102**
REVISION **R01**

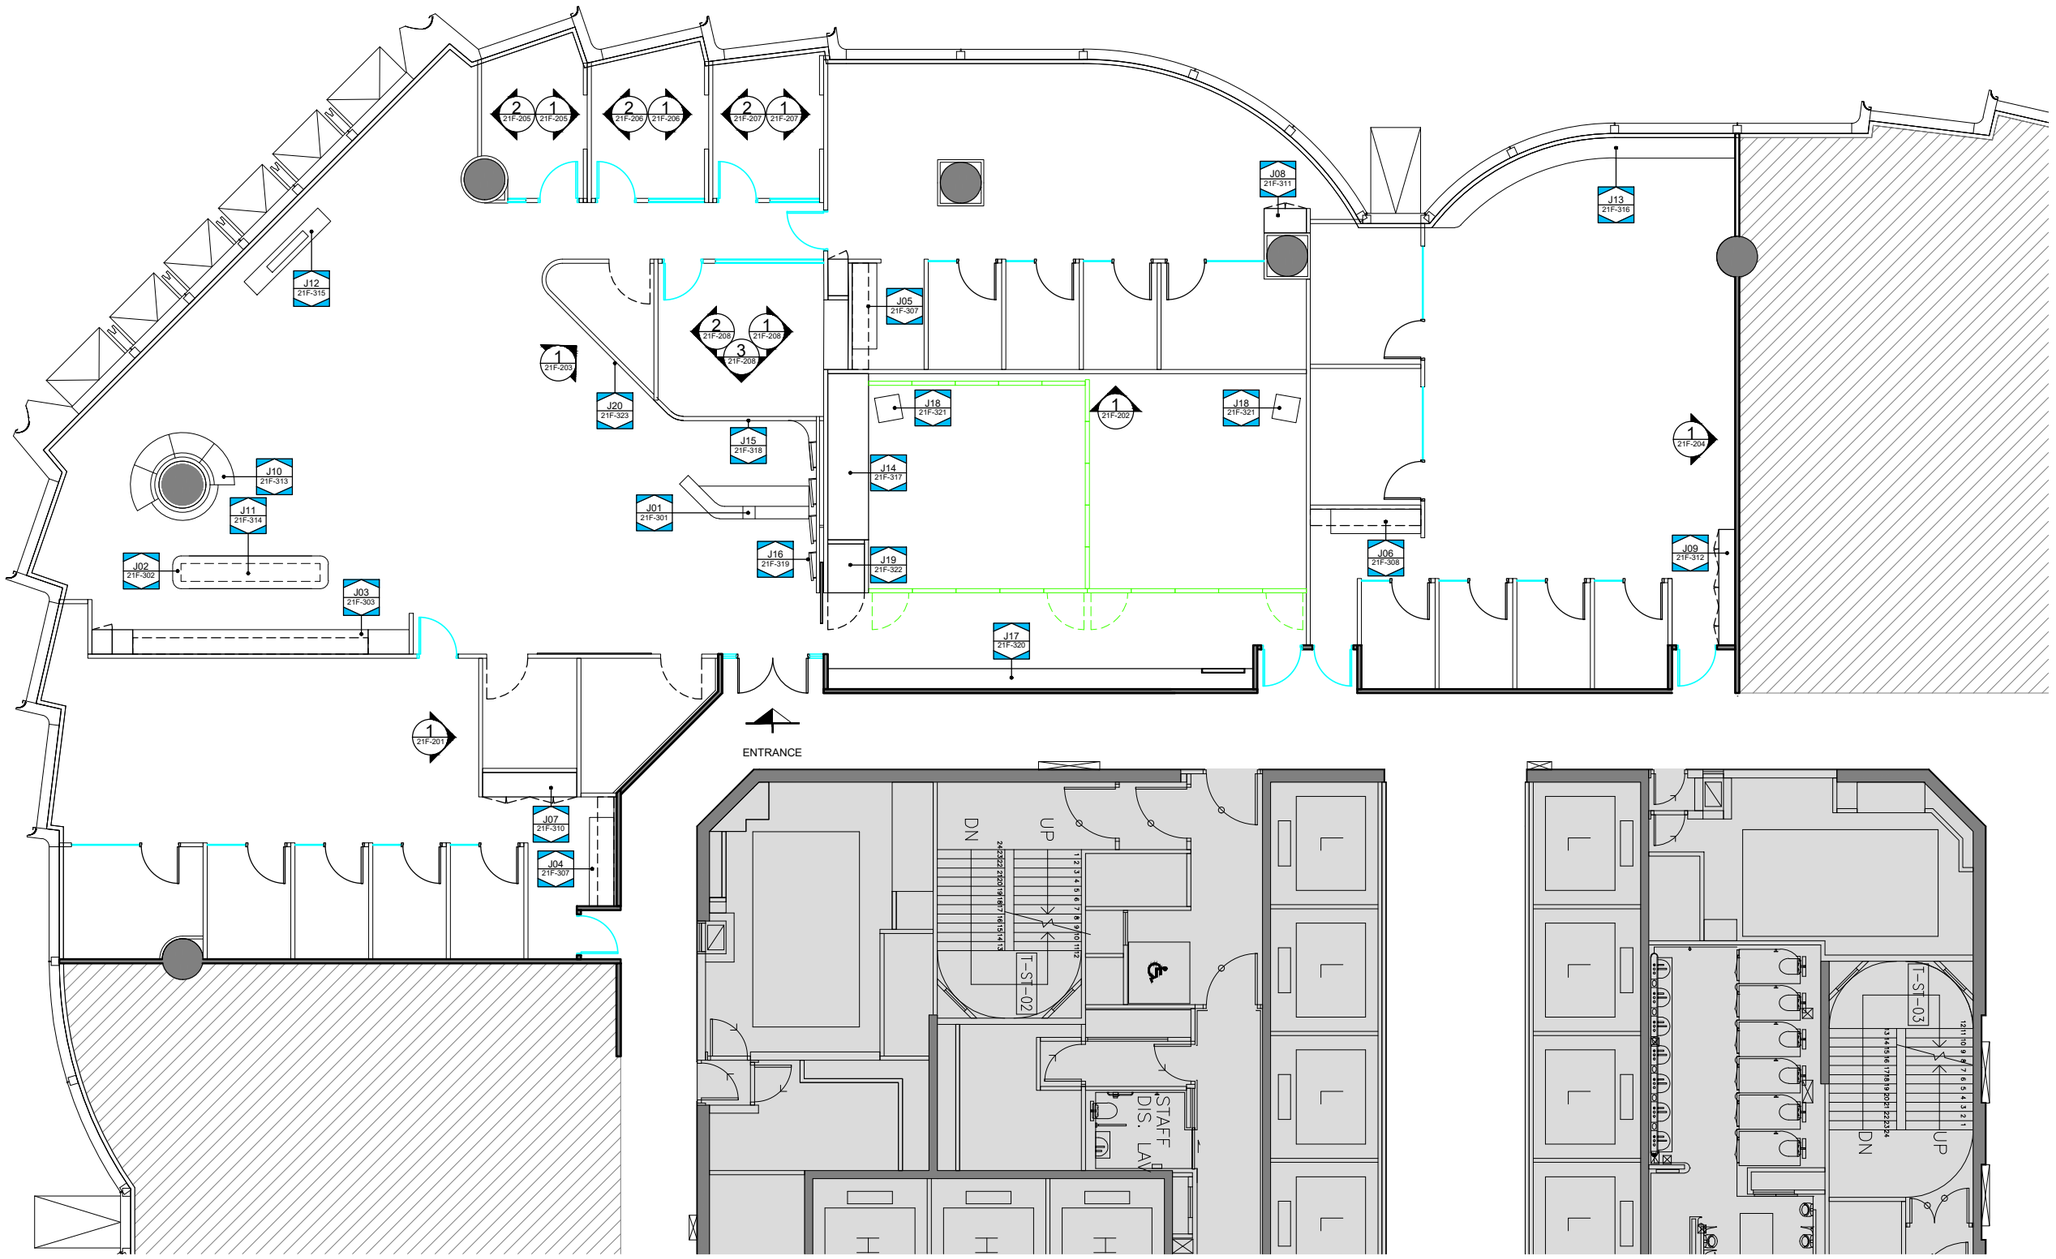

NET AREA = ±6,950 S.F.
±645 S.M.

METRIC SCALE 100mm 2M 3M 4M 5M

SCALE 1:150

NORTH

REVISIONS

DATE	DESCRIPTIONS	REVISION
-	-	-

TENDER
RESTRICTED INFORMATION

CLIENT

中國人壽 CHINA LIFE 海外

Colliers

AC design group limited

ALL DESIGN ARE THE PROPERTY OF AC DESIGN GROUP LIMITED AND CANNOT BE USED WITHOUT THEIR WRITTEN PERMISSION.

ALL MEASUREMENT MUST BE VERIFIED ON SITE BEFORE CONSTRUCTION. CONTRACTORS SHALL NOTIFY THE DESIGNER OF ANY DISCREPANCY BEFORE STARTING WORK. AC DESIGN GROUP LIMITED WILL NOT RESPONSIBLE FOR ANY ERRORS SHOULD THE CONTRACTOR FAIL TO OBSERVE THIS PROCEDURE. THE CONTRACTOR SHALL BE RESPONSIBLE FOR ANY ERRORS RESULTING FROM FAILURE TO DO SO.


PROJECT NAME
CLI (OVERSEAS) COMPANY LIMITED
AT
UNIT 04-06, 21/F, TOWER 1
INTERNATIONAL GATEWAY CENTRE,
1 WUI MAN RD, JORDAN, WEST KOWLOON, H.K.

DRAWING TITLE
ELEVATION & JOINERY PLAN

PROJECT NO.
811-260901

SCALE	DATE OF ISSUE
1:150@A3	**2026-11-13**
DRAWN BY	CHECKED BY
CAD	**-**
DESIGNED BY	APPROVED BY
FS	**-**

DRAWING NO. **IGC-21F-103**
REVISION **R00**

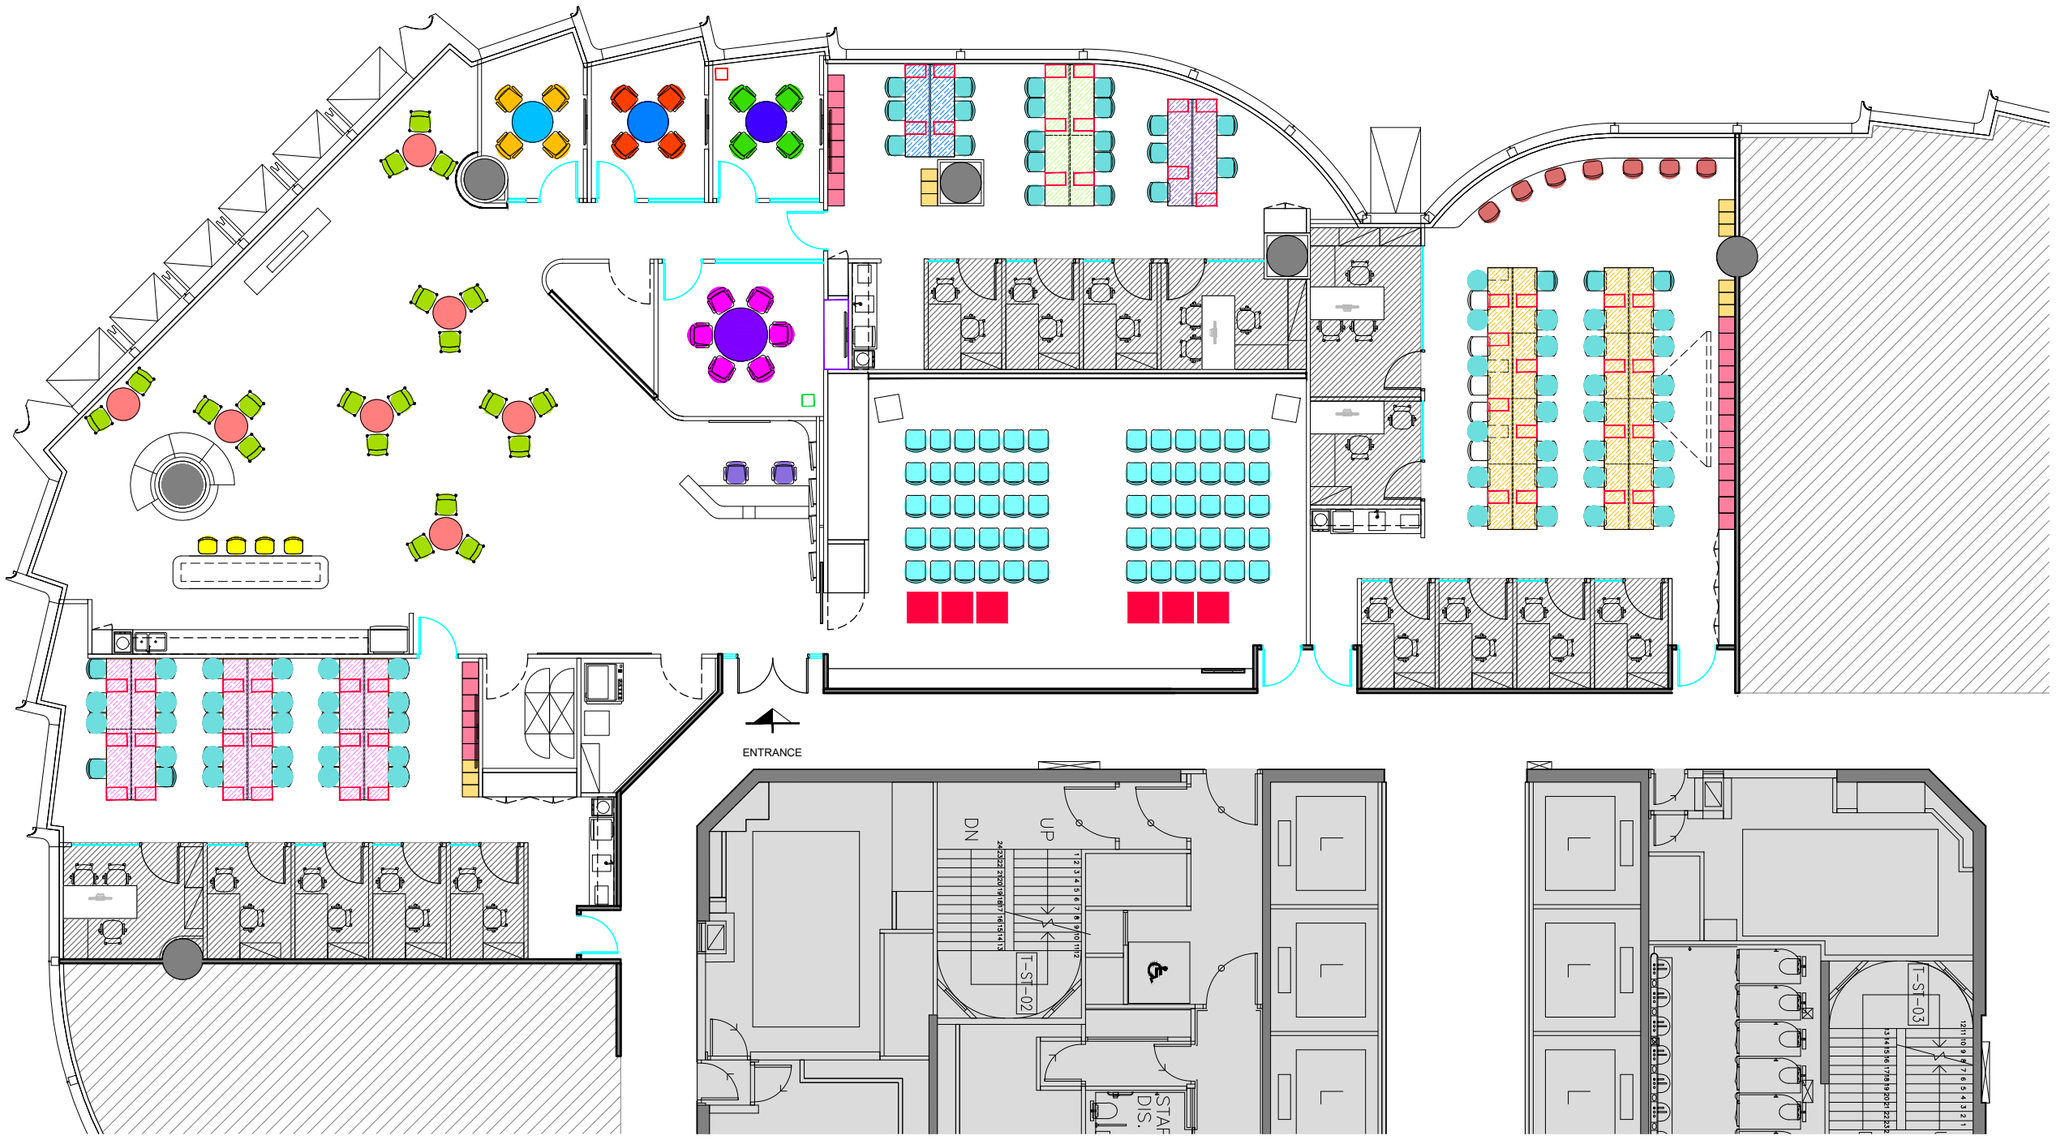

LEGEND		LEGEND		LEGEND	
CHAIR		TABLE		STORAGE	
CODE	DESCRIPTION	CODE	DESCRIPTION	CODE	DESCRIPTION
F-01	RECEPTIONIST CHAIR	F-11	FOH DINNING TABLE	F-21	PIGEON HOLE CABINET
F-02	FOH DINNING CHAIR	F-12	MEETING ROOM 1 TABLE	F-22	LOCKER
F-03	FOH PANTRY BAR STOOL	F-13	MEETING ROOM 2 TABLE	F-23	DRAWER CABINET UNDER DESK
F-04	MEETING ROOM 1 CHAIR	F-14	MEETING ROOM 3 TABLE	F-24	MEETING ROOM 3 FLOWER STAND
F-05	MEETING ROOM 2 CHAIR	F-15	MEETING ROOM 4 TABLE	F-25	MEETING ROOM 4 FLOWER STAND
F-06	MEETING ROOM 3 CHAIR	F-16	W2275 X D1200 WORKBENCH	F-26	MEETING ROOM 4 SIDE CABINET
F-07	MEETING ROOM 4 CHAIR	F-17	W2600 X D1200 WORKBENCH		
F-08	OPEN OFFICE STAFF CHAIR	F-18	W3450 X D1200 WORKBENCH		
F-09	OPEN OFFICE BAR STOOL	F-19	W3475 X D1200 WORKBENCH		
F-10	TRAINING ROOM CHAIR	F-20	W6400 X D1200 WORKBENCH		
F-10A	FOLDABLE TABLE				

NET AREA = ±6,950 S.F.
±645 S.M.

METRIC SCALE 100mm 2M 3M 4M 5M

SCALE 1:150

NORTH

REVISIONS

DATE	DESCRIPTIONS	REVISION
-	-	-

TENDER
RESTRICTED INFORMATION

CLIENT

中國人壽 CHINA LIFE | 海外

Colliers

AC design group limited


ALL DESIGN ARE THE PROPERTY OF AC DESIGN GROUP LIMITED AND CANNOT BE USED WITHOUT THEIR WRITTEN PERMISSION.

ALL MEASUREMENT MUST BE VERIFIED ON SITE BEFORE CONSTRUCTION. CONTRACTORS SHALL NOTIFY THE DESIGNER OF ANY DISCREPANCY BEFORE STARTING WORK. AC DESIGN GROUP LIMITED WILL NOT RESPONSIBLE FOR ANY ERRORS SHOULD THE CONTRACTOR FAIL TO OBSERVE THIS PROCEDURE. THE CONTRACTOR SHALL BE RESPONSIBLE FOR ANY ERRORS RESULTING FROM FAILURE TO DO SO.

PROJECT NAME
CLI (OVERSEAS) COMPANY LIMITED
AT
UNIT 04-06, 21/F, TOWER 1
INTERNATIONAL GATEWAY CENTRE,
1 WUI MAN RD, JORDAN, WEST KOWLOON, H.K.

DRAWING TITLE
FURNITURE PLAN

PROJECT NO.	
811-260901	
SCALE	DATE OF ISSUE
1:150@A3	**2026-11-18**
DRAWN BY	CHECKED BY
CAD	-
DESIGNED BY	APPROVED BY
FS	-
DRAWING NO.	REVISION
IGC-21F-104	**R01**

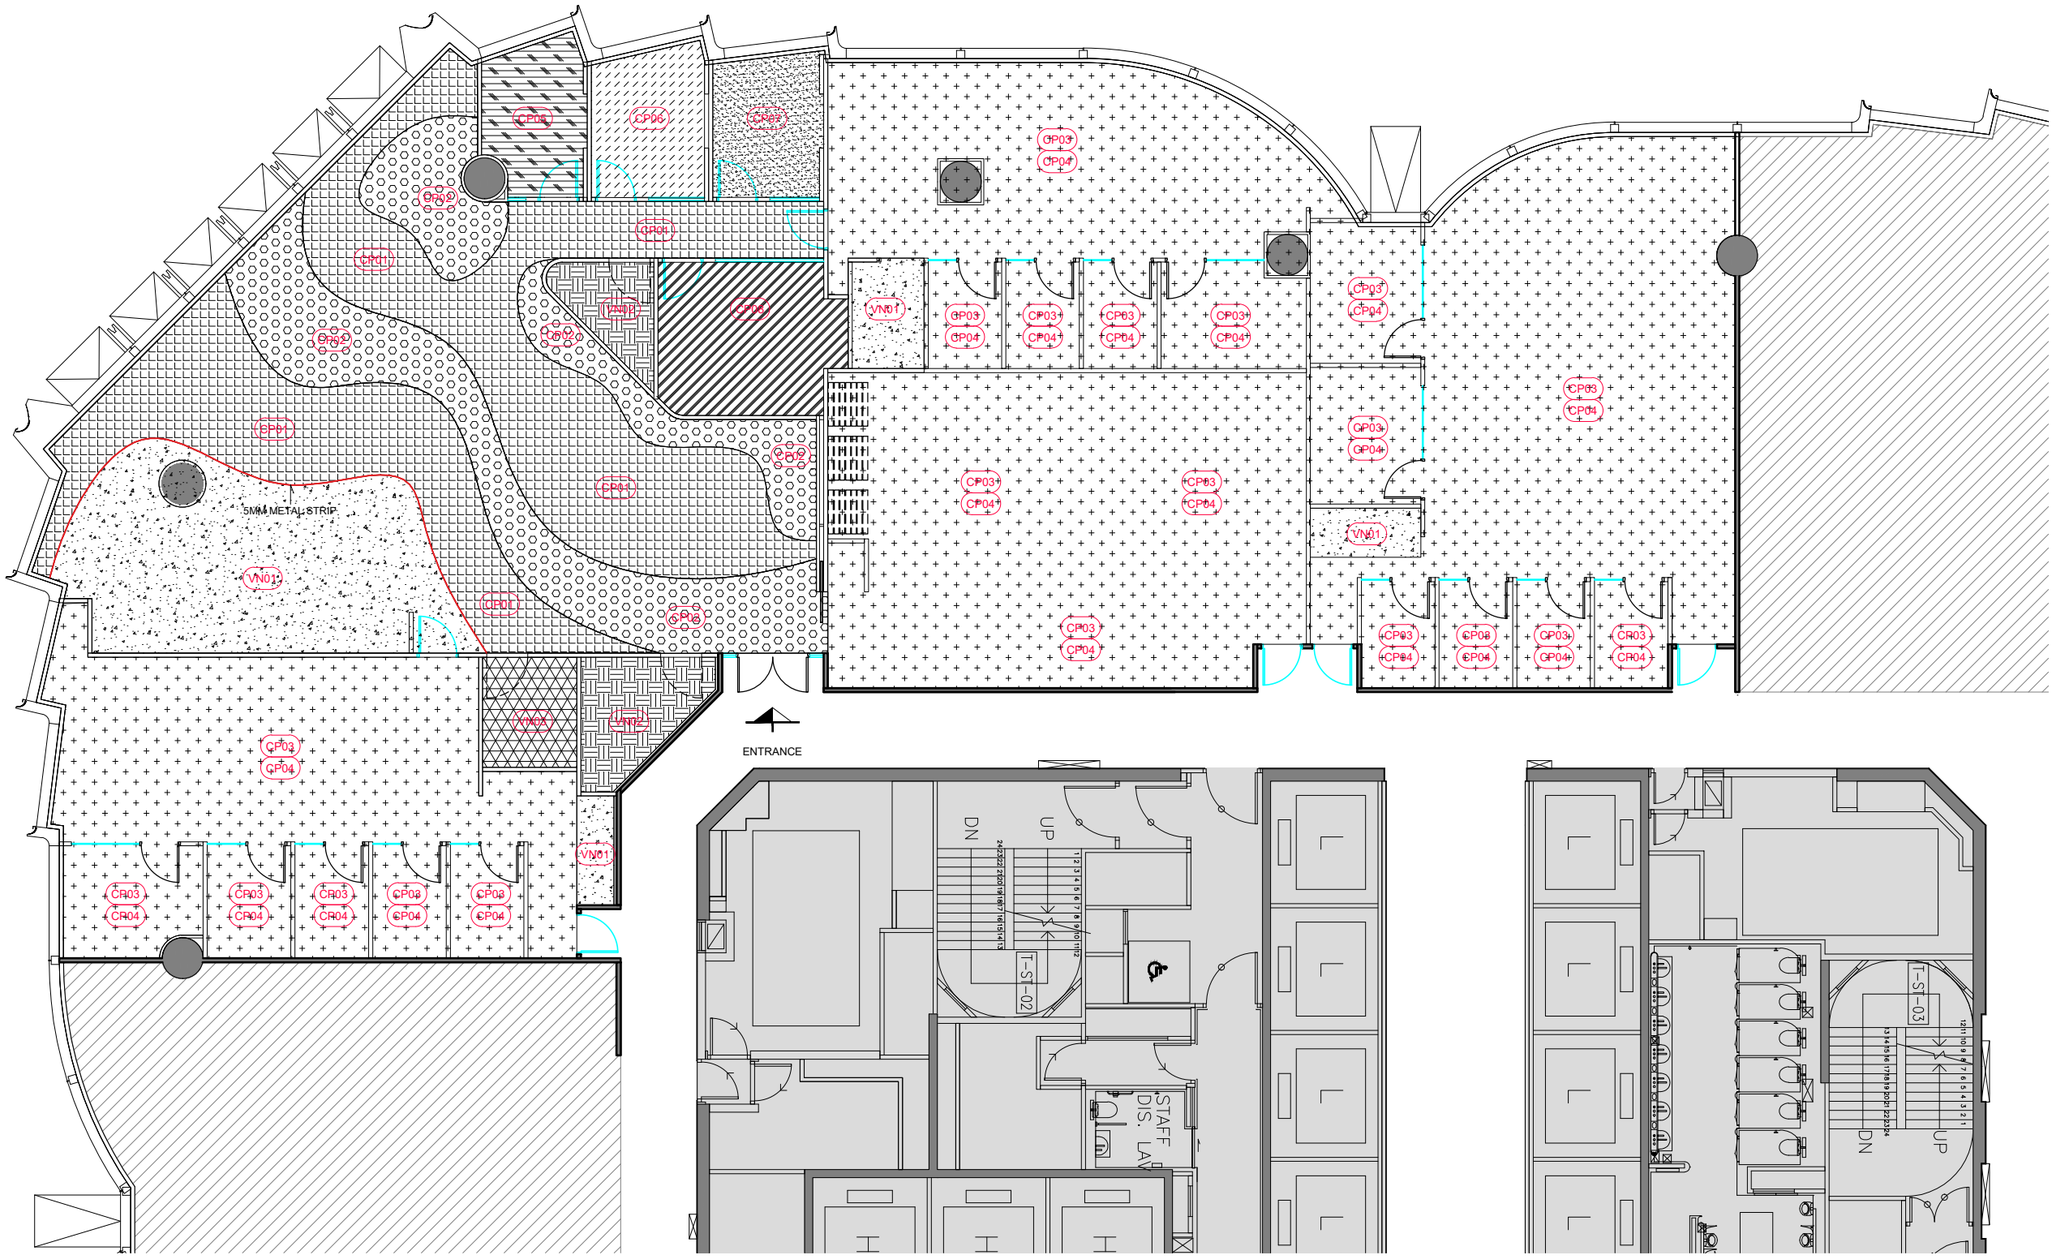

LEGEND

CP01	CARPET TILES	CP06	WALL-TO-WALL CARPET	VN02	VINYL FLOOR
CP02	CARPET TILES	CP07	WALL-TO-WALL CARPET	VN03	ANTI-STATIC VINYL FLOOR
CP03 + CP04	CARPET TILES 70% CP03 + 30% CP04	CP08	WALL-TO-WALL CARPET		5MM METAL STRIP
CP05	WALL-TO-WALL CARPET	VN01	VINYL FLOOR		

REVISIONS

DATE	DESCRIPTIONS	REVISION
-	-	-

TENDER
RESTRICTED INFORMATION

CLIENT

中國人壽 CHINA LIFE | 海外

Colliers

AC design group limited

ALL DESIGN ARE THE PROPERTY OF AC DESIGN GROUP LIMITED AND CANNOT BE USED WITHOUT THEIR WRITTEN PERMISSION.

ALL MEASUREMENT MUST BE VERIFIED ON SITE BEFORE CONSTRUCTION. CONTRACTORS SHALL NOTIFY THE DESIGNER OF ANY DISCREPANCY BEFORE STARTING WORK. AC DESIGN GROUP LIMITED WILL NOT RESPONSIBLE FOR ANY ERRORS SHOULD THE CONTRACTOR FAIL TO OBSERVE THIS PROCEDURE. THE CONTRACTOR SHALL BE RESPONSIBLE FOR ANY ERRORS RESULTING FROM FAILURE TO DO SO.


PROJECT NAME
CLI (OVERSEAS) COMPANY LIMITED
AT
UNIT 04-06, 21/F, TOWER 1
INTERNATIONAL GATEWAY CENTRE,
1 WUI MAN RD, JORDAN, WEST KOWLOON, H.K.

DRAWING TITLE
FLOOR FINISH PLAN

PROJECT NO.
811-260901

SCALE	DATE OF ISSUE
1:150@A3	**2026-11-13**
DRAWN BY	CHECKED BY
CAD	**-**
DESIGNED BY	APPROVED BY
FS	**-**

DRAWING NO. **IGC-21F-105F**
REVISION **R00**

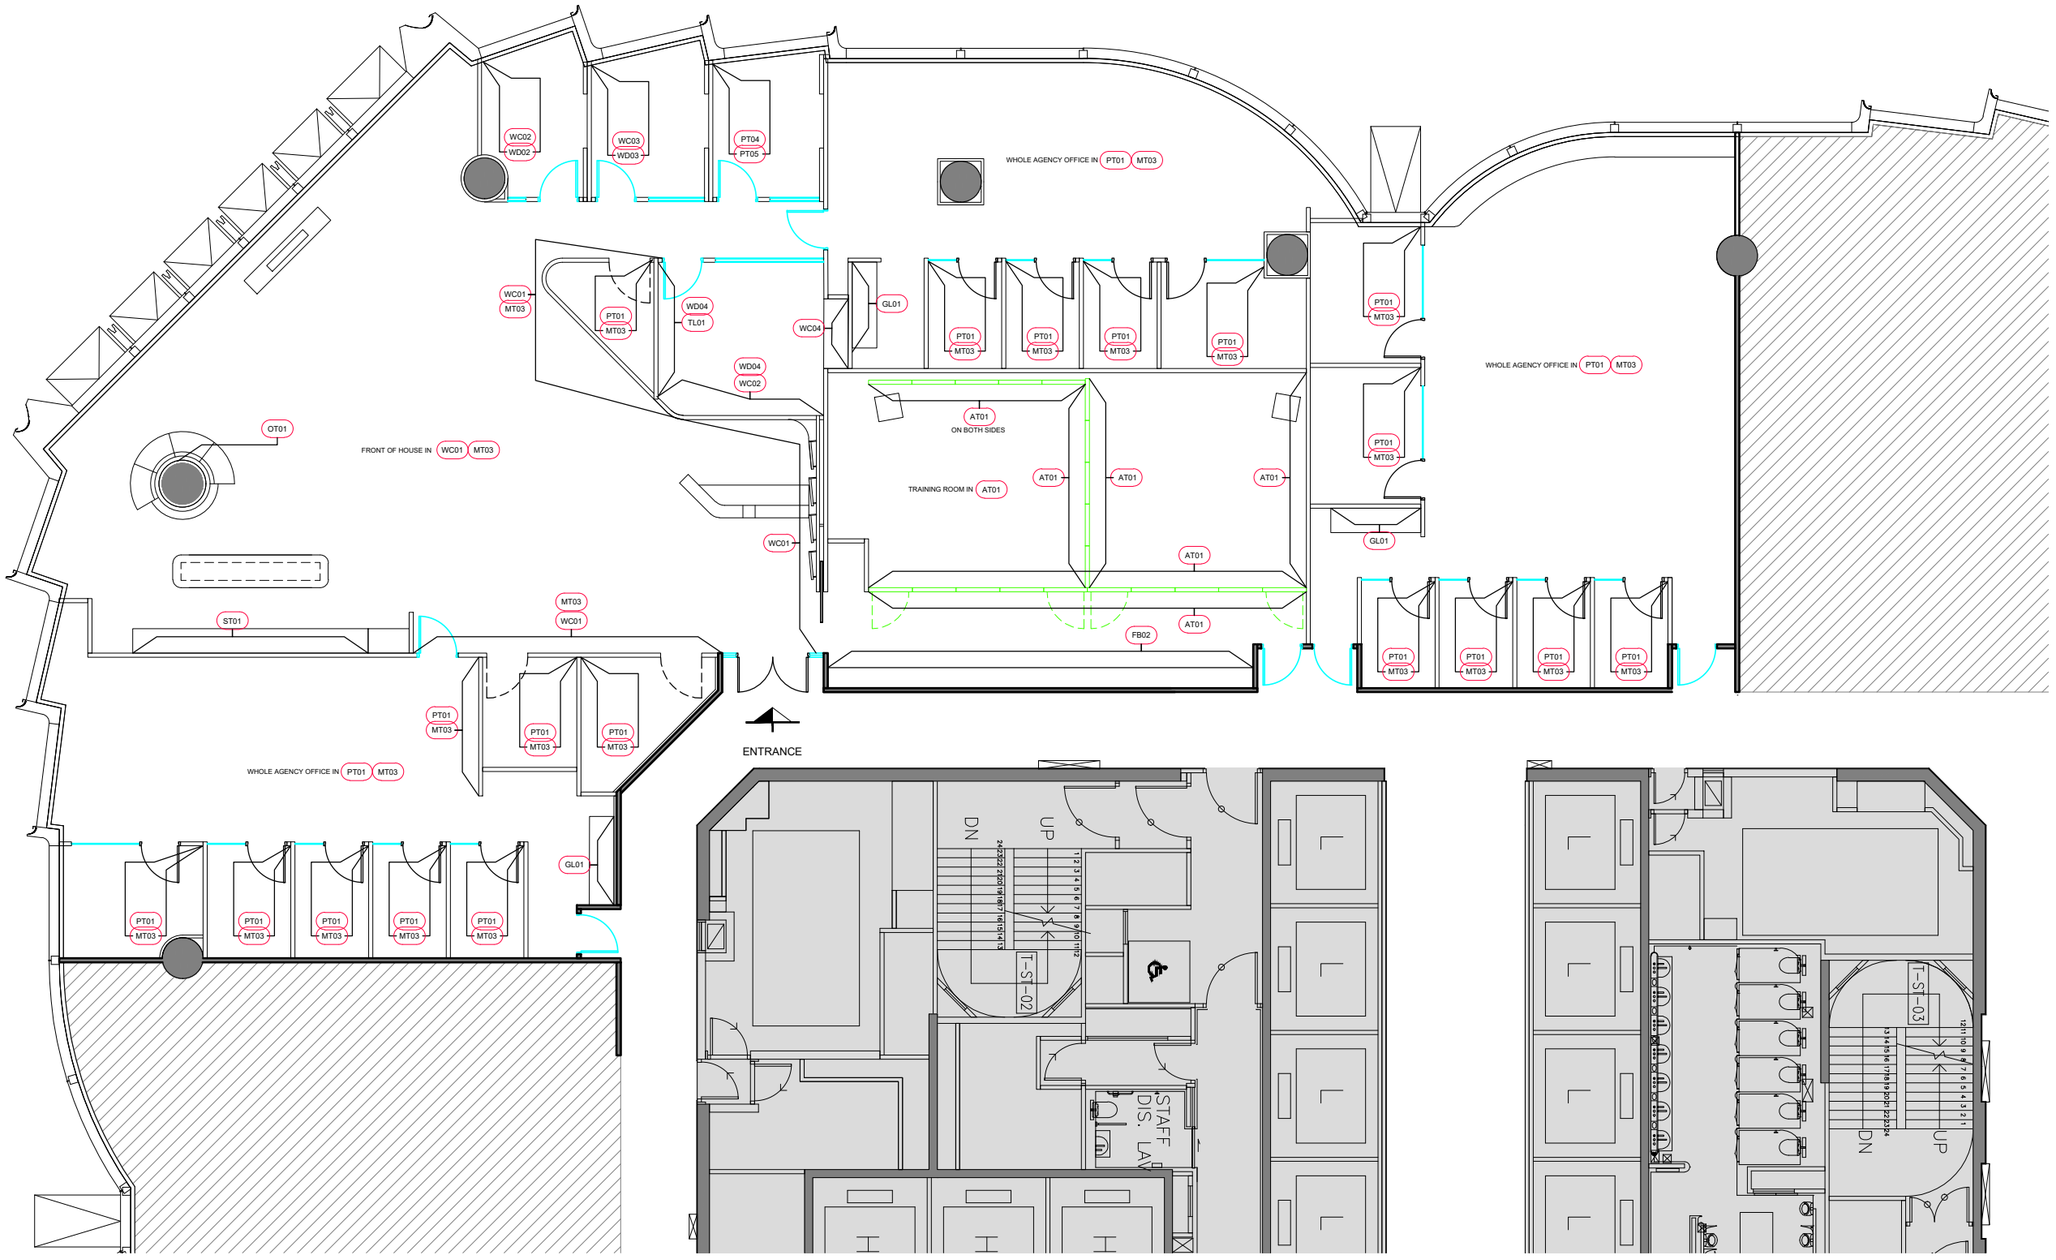

LEGEND

PT	EMULSION PAINT	AT	ACOUSTIC PANEL
ST	SINTERED STONE	MT	METAL
TL	TILES	GL	GLASS
WC	WALLCOVERING		
WD	WOOD PANEL		

REVISIONS

DATE	DESCRIPTIONS	REVISION
-	-	-

TENDER
RESTRICTED INFORMATION

CLIENT

中國人壽 CHINA LIFE | 海外

Colliers

AC design group limited

ALL DESIGN ARE THE PROPERTY OF AC DESIGN GROUP LIMITED AND CANNOT BE USED WITHOUT THEIR WRITTEN PERMISSION.

ALL MEASUREMENT MUST BE VERIFIED ON SITE BEFORE CONSTRUCTION. CONTRACTORS SHALL NOTIFY THE DESIGNER OF ANY DISCREPANCY BEFORE STARTING WORK. AC DESIGN GROUP LIMITED WILL NOT RESPONSIBLE FOR ANY ERRORS SHOULD THE CONTRACTOR FAIL TO OBSERVE THIS PROCEDURE. THE CONTRACTOR SHALL BE RESPONSIBLE FOR ANY ERRORS RESULTING FROM FAILURE TO DO SO.

PROJECT NAME
CLI (OVERSEAS) COMPANY LIMITED
AT
UNIT 04-06, 21/F, TOWER 1
INTERNATIONAL GATEWAY CENTRE,
1 WUI MAN RD, JORDAN, WEST KOWLOON, H.K.

DRAWING TITLE
WALL FINISH PLAN

PROJECT NO.
811-260901

SCALE	DATE OF ISSUE
1:150@A3	**2026-11-13**
DRAWN BY	CHECKED BY
CAD	**-**
DESIGNED BY	APPROVED BY
FS	**-**
DRAWING NO.	REVISION
IGC-21F-105W	**R00**



LEGEND

		1GANG, 2 GANG & 3 GANG LIGHT SWITCH
		1GANG, 2 GANG & 3 GANG LIGHT SWITCH (2 WAY)
L01	L01	DEEP RECESSED MOUNTED DOWNLIGHT
L02	L02	RECESSED MOUNTED CURVY LINEAR LIGHT
L03	L03	SIDE BENDABLE FLEXIBLE LED NEON LIGHT
L04	L04	ADJUSTABLE RECESSED MOUNTED DOWNLIGHT
L05	L05	LED STRIP W/ ALUMINUM PROFILE
L06	L06	RECESSED MOUNTED DOWNLIGHT - WIDE ANGLE
L07	L07	RECESSED MOUNTED LINEAR PROFILE
L08	L08	RECESSED MOUNTED CABINET SPOTLIGHT
L09	L09	SIDE BENDABLE FLEXIBLE NEON LIGHT
L10	L10	SUSPENDED MOUNTED DECORATIVE LAMP
L11	L11	SUSPENDED MOUNTED DECORATIVE LAMP
L12	L12	SUSPENDED MOUNTED DECORATIVE LAMP
L13	L13	SUSPENDED MOUNTED DECORATIVE LAMP
L14	L14	LED STRIP
		RECESSED LIGHTBOX

NET AREA = ±6,950 S.F.
±645 S.M.

METRIC SCALE 100mm 2M 3M 4M 5M

SCALE 1:150

NORTH

REVISIONS

DATE	DESCRIPTIONS	REVISION
-	-	-

TENDER
RESTRICTED INFORMATION

CLIENT

中國人壽 CHINA LIFE 海外

Colliers

AC design group limited


ALL DESIGN ARE THE PROPERTY OF AC DESIGN GROUP LIMITED AND CANNOT BE USED WITHOUT THEIR WRITTEN PERMISSION.

ALL MEASUREMENT MUST BE VERIFIED ON SITE BEFORE CONSTRUCTION. CONTRACTORS SHALL NOTIFY THE DESIGNER OF ANY DISCREPANCY BEFORE STARTING WORK. AC DESIGN GROUP LIMITED WILL NOT RESPONSIBLE FOR ANY ERRORS SHOULD THE CONTRACTOR FAIL TO OBSERVE THIS PROCEDURE. THE CONTRACTOR SHALL BE RESPONSIBLE FOR ANY ERRORS RESULTING FROM FAILURE TO DO SO.

PROJECT NAME
CLI (OVERSEAS) COMPANY LIMITED
AT
UNIT 04-06, 21/F, TOWER 1
INTERNATIONAL GATEWAY CENTRE,
1 WUI MAN RD, JORDAN, WEST KOWLOON, H.K.

DRAWING TITLE
REFLECTED CEILING PLAN

PROJECT NO. 811-260901	
SCALE **1:150@A3**	DATE OF ISSUE **2026-11-13**
DRAWN BY **CAD**	CHECKED BY **-**
DESIGNED BY **FS**	APPROVED BY **-**
DRAWING NO. **IGC-21F-107**	REVISION **R00**

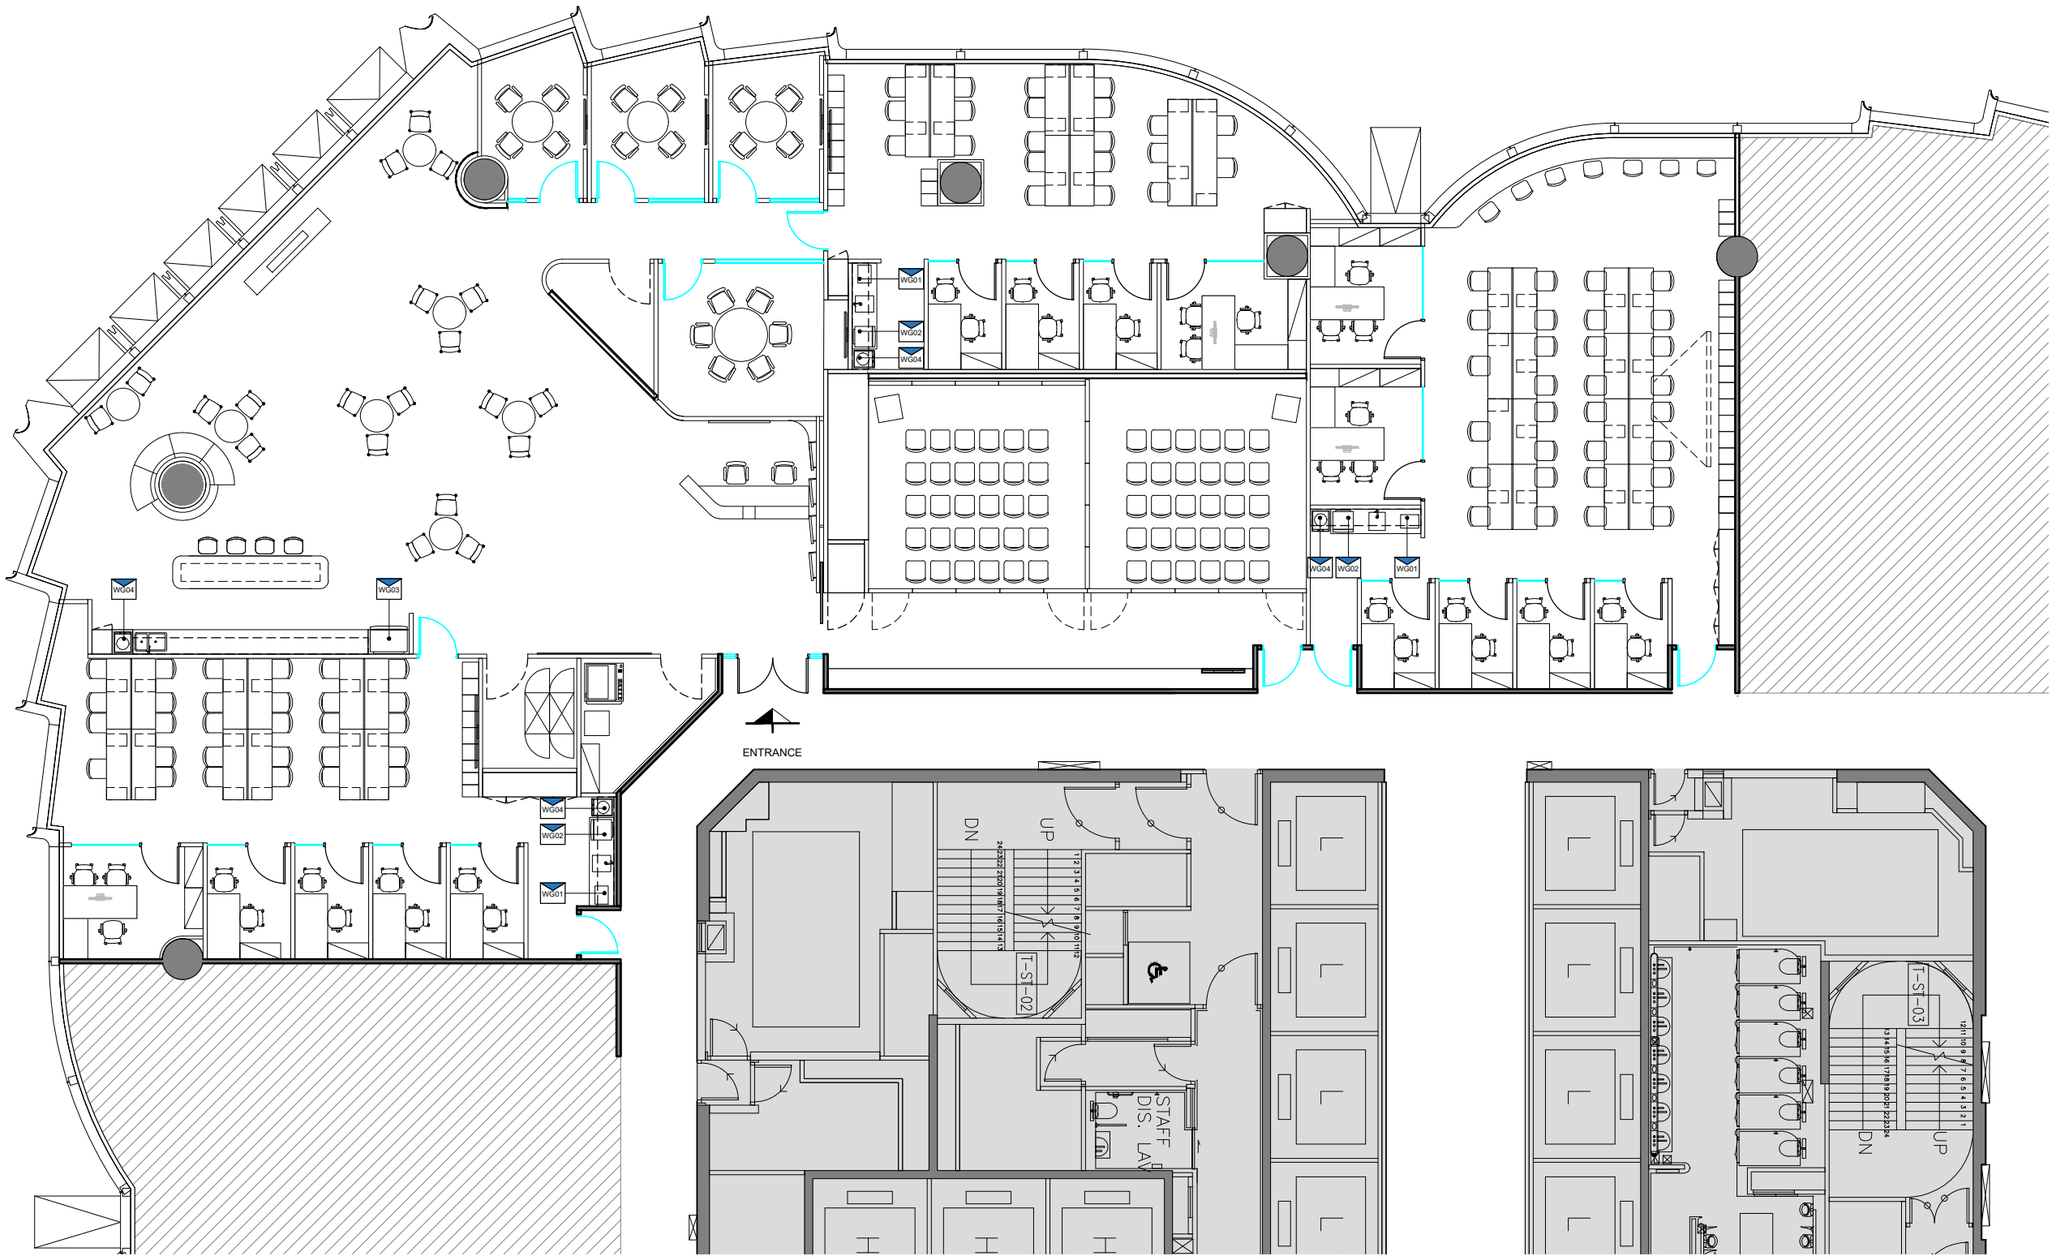

LEGEND

WG01	WHITE GOODS - MICROWAVE
WG02	WHITE GOODS - FRIDGE (AGENCY PANTRY)
WG03	WHITE GOODS - FRIDGE (PANTRY)
WG04	WHITE GOODS - WATER DISPENSER

NET AREA = ±6,950 S.F.
±645 S.M.

METRIC SCALE 100mm 2M 3M 4M 5M

SCALE 1:150

NORTH

REVISIONS

DATE	DESCRIPTIONS	REVISION
-	-	-

TENDER
RESTRICTED INFORMATION

CLIENT

中國人壽 CHINA LIFE 海外

Colliers

AC design group limited


ALL DESIGN ARE THE PROPERTY OF AC DESIGN GROUP LIMITED AND CANNOT BE USED WITHOUT THEIR WRITTEN PERMISSION.

ALL MEASUREMENT MUST BE VERIFIED ON SITE BEFORE CONSTRUCTION. CONTRACTORS SHALL NOTIFY THE DESIGNER OF ANY DISCREPANCY BEFORE STARTING WORK. AC DESIGN GROUP LIMITED WILL NOT RESPONSIBLE FOR ANY ERRORS SHOULD THE CONTRACTOR FAIL TO OBSERVE THIS PROCEDURE. THE CONTRACTOR SHALL BE RESPONSIBLE FOR ANY ERRORS RESULTING FROM FAILURE TO DO SO.

PROJECT NAME
CLI (OVERSEAS) COMPANY LIMITED
AT
UNIT 04-06, 21/F, TOWER 1
INTERNATIONAL GATEWAY CENTRE,
1 WUI MAN RD, JORDAN, WEST KOWLOON, H.K.

DRAWING TITLE
EQUIPMENT PLAN

PROJECT NO. 811-260901	
SCALE **1:150@A3**	DATE OF ISSUE **2026-11-13**
DRAWN BY **CAD**	CHECKED BY **-**
DESIGNED BY **FS**	APPROVED BY **-**
DRAWING NO. **IGC-21F-108**	REVISION **R00**

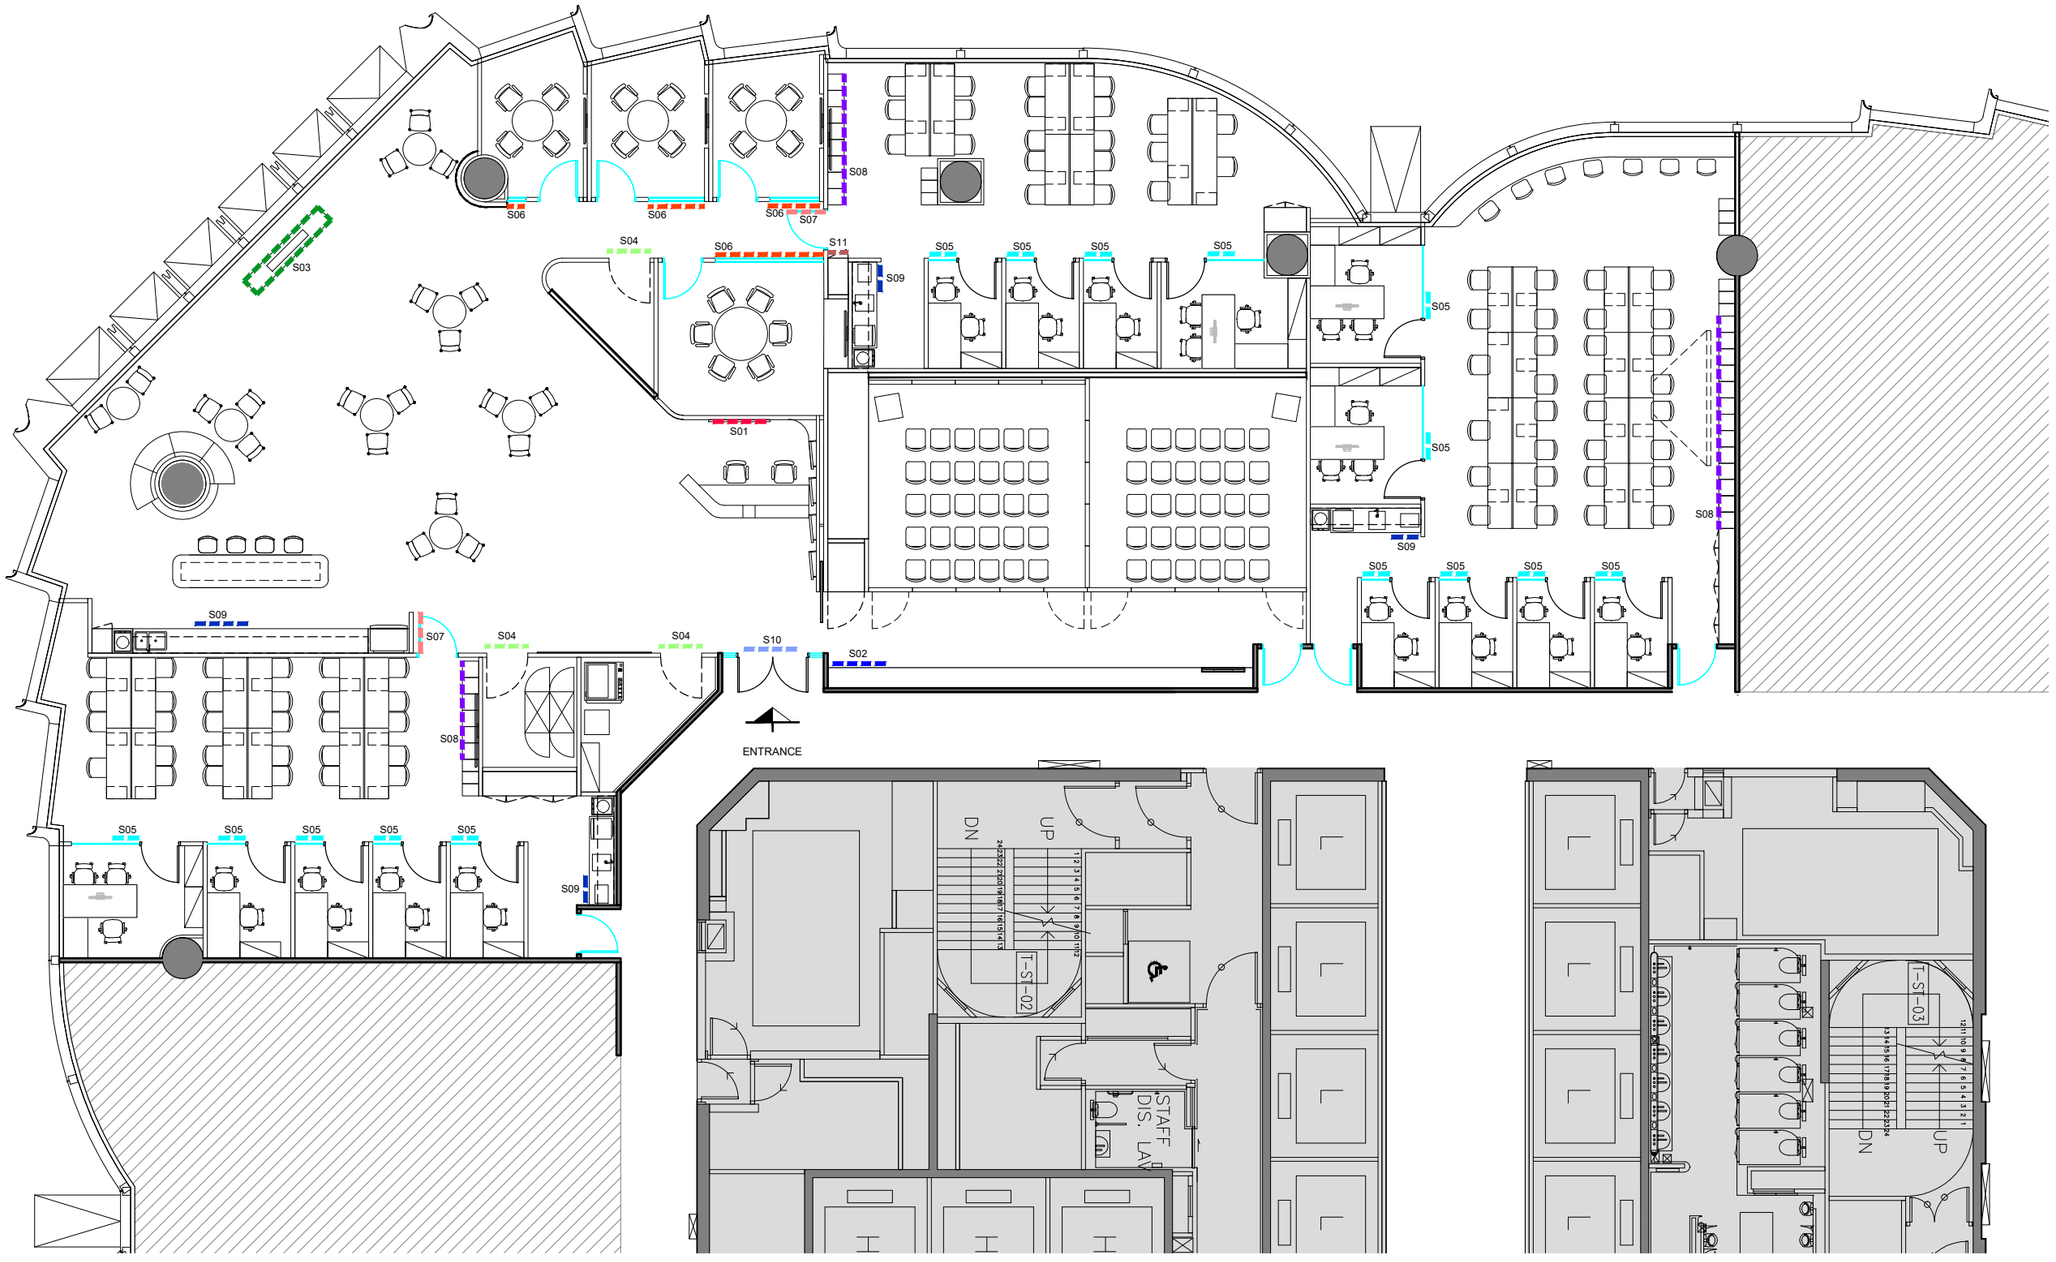

LEGEND

S01	ILLUMINATED LOGO		S06	FROSTED FILM
S02	ILLUMINATED LOGO		S07	FULL HEIGHT FROSTED FILM
S03	FREESTANDING MOVABLE 3D CORPORATE LOGO SCULPTURE ON RECTANGULAR DISPLAY PLINTH		S08	LOCKER NUMBERING STICKER
S04	ROOM STICKER		S09	RECYCLED BIN SIGNAGE
S05	ALUMINIUM NAME PLATE		S10	PULL & PUSH SIGNAGE
			S11	FIRE HOSE REEL SIGNAGE

NET AREA = ±6,950 S.F.
±645 S.M.

METRIC SCALE 100mm 2M 3M 4M 5M

SCALE 1:150

NORTH

REVISIONS

DATE	DESCRIPTIONS	REVISION
-	-	-

TENDER
RESTRICTED INFORMATION

CLIENT

中國人壽 CHINA LIFE | 海外

Colliers

AC design group limited

ALL DESIGN ARE THE PROPERTY OF AC DESIGN GROUP LIMITED AND CANNOT BE USED WITHOUT THEIR WRITTEN PERMISSION.


ALL MEASUREMENT MUST BE VERIFIED ON SITE BEFORE CONSTRUCTION. CONTRACTORS SHALL NOTIFY THE DESIGNER OF ANY DISCREPANCY BEFORE STARTING WORK. AC DESIGN GROUP LIMITED WILL NOT RESPONSIBLE FOR ANY ERRORS SHOULD THE CONTRACTOR FAIL TO OBSERVE THIS PROCEDURE. THE CONTRACTOR SHALL BE RESPONSIBLE FOR ANY ERRORS RESULTING FROM FAILURE TO DO SO.

PROJECT NAME
CLI (OVERSEAS) COMPANY LIMITED
AT
UNIT 04-06, 21/F, TOWER 1
INTERNATIONAL GATEWAY CENTRE,
1 WUI MAN RD, JORDAN, WEST KOWLOON, H.K.

DRAWING TITLE
SIGNAGE PLAN

PROJECT NO.
811-260901

SCALE	DATE OF ISSUE
1:150@A3	**2026-11-13**
DRAWN BY	CHECKED BY
CAD	**-**
DESIGNED BY	APPROVED BY
FS	**-**
DRAWING NO.	REVISION
IGC-21F-109	**R00**

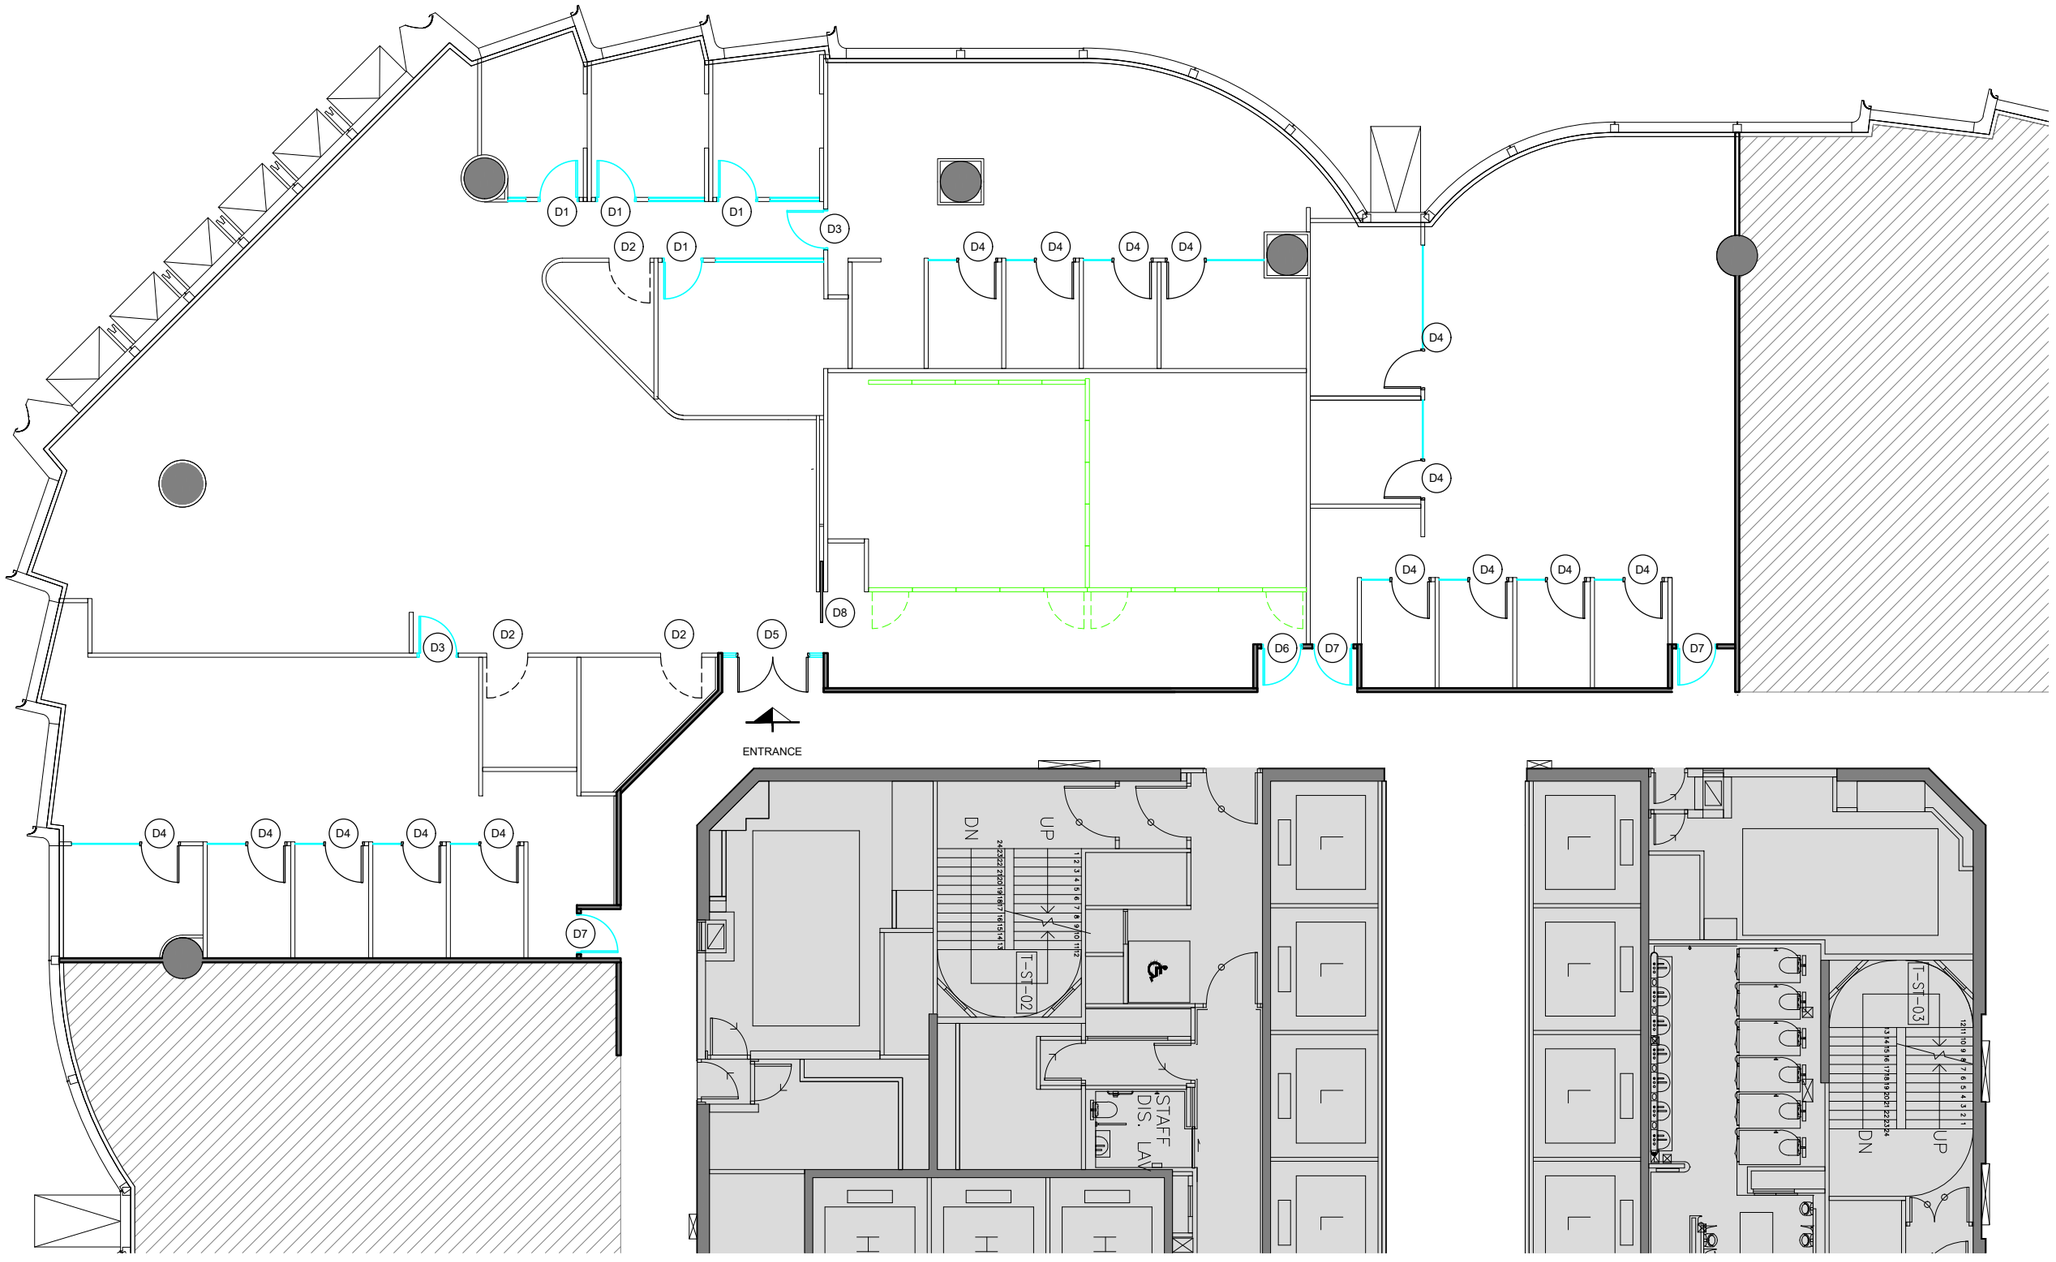

LEGEND

D1	DOUBLE GLAZED SYSTEM DOOR (3000mm H.)
D2	CONCEALLED DOOR (3000mm H.)
D3	SINGLE GLAZED SYSTEM DOOR (3000mm H.)
D4	SOLID WOODEN DOOR WITH ALUMINIUM DOOR FRAME (2600mm H.)
D5	FIRE RATED DOUBLE SWING DOOR PROVIDED BY LANDLORD
D6	FIRE RATED SINGLE SWING DOOR PROVIDED BY LANDLORD
D7	FIRE RATED SINGLE SWING DOOR
D8	WOODEN SLIDING DOOR WITH VISION PANEL

NET AREA = ±6,950 S.F.
±645 S.M.

METRIC SCALE 100mm 2M 3M 4M 5M

SCALE 1:150

NORTH

REVISIONS

DATE	DESCRIPTIONS	REVISION
2026/11/18	DM OFFICE UPDATED	1

TENDER
RESTRICTED INFORMATION

CLIENT

中國人壽 CHINA LIFE 海外

Colliers

AC design group limited


ALL DESIGN ARE THE PROPERTY OF AC DESIGN GROUP LIMITED AND CANNOT BE USED WITHOUT THEIR WRITTEN PERMISSION.

ALL MEASUREMENT MUST BE VERIFIED ON SITE BEFORE CONSTRUCTION. CONTRACTORS SHALL NOTIFY THE DESIGNER OF ANY DISCREPANCY BEFORE STARTING WORK. AC DESIGN GROUP LIMITED WILL NOT RESPONSIBLE FOR ANY ERRORS SHOULD THE CONTRACTOR FAIL TO OBSERVE THIS PROCEDURE. THE CONTRACTOR SHALL BE RESPONSIBLE FOR ANY ERRORS RESULTING FROM FAILURE TO DO SO.


PROJECT NAME
CLI (OVERSEAS) COMPANY LIMITED
AT
UNIT 04-06, 21/F, TOWER 1
INTERNATIONAL GATEWAY CENTRE,
1 WUI MAN RD, JORDAN, WEST KOWLOON, H.K.

DRAWING TITLE
DOOR TYPE PLAN


PROJECT NO. 811-260901	
SCALE **1:150@A3**	DATE OF ISSUE **2026-11-18**
DRAWN BY **CAD**	CHECKED BY **-**
DESIGNED BY **FS**	APPROVED BY **-**
DRAWING NO. **IGC-21F-110**	REVISION **R01**

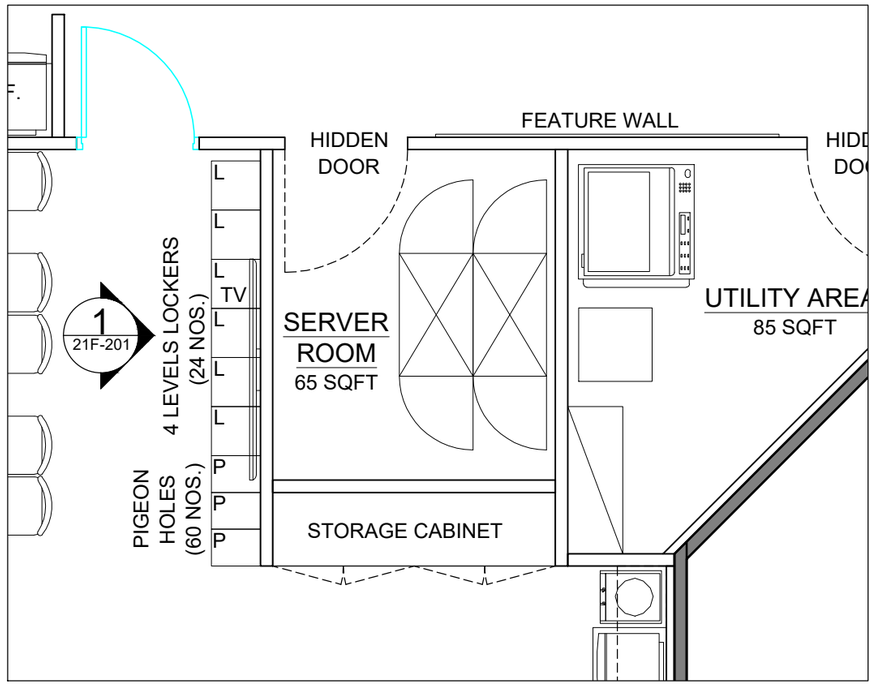


- PART PLAN
1:50@A3

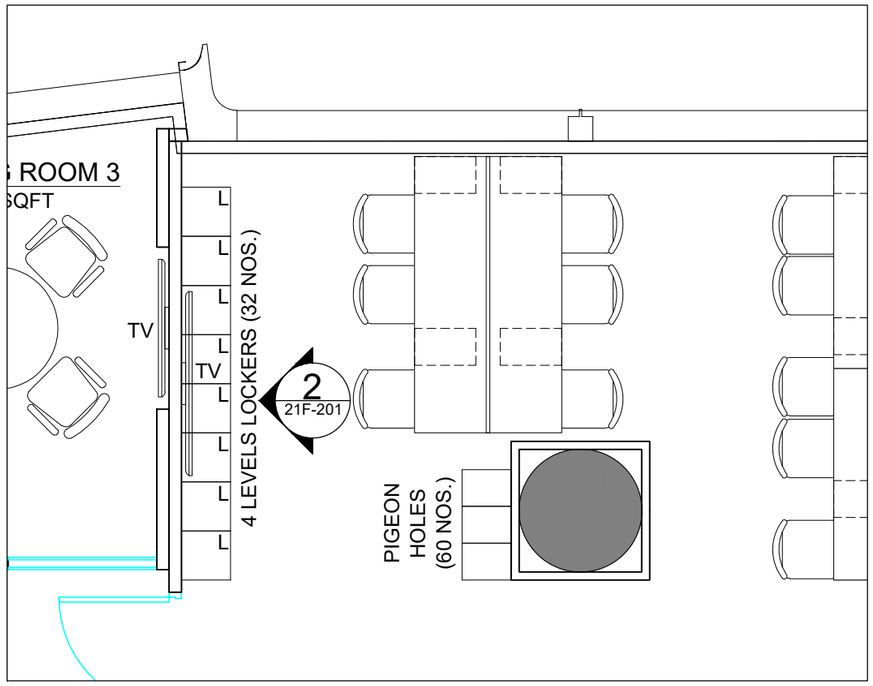

- PART PLAN
1:50@A3

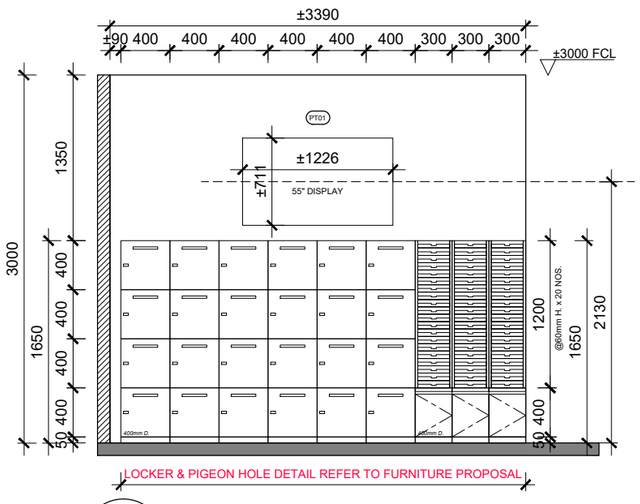

1 ELEVATION
1:50@A3

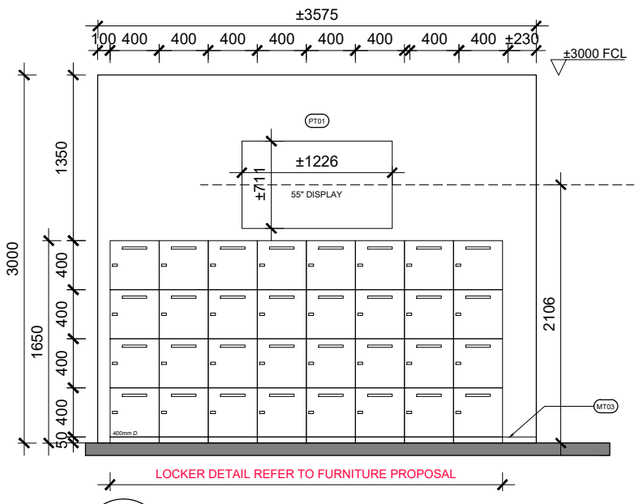

2 ELEVATION
1:50@A3

REVISIONS

DATE	DESCRIPTIONS	REVISION
-	-	-

TENDER
RESTRICTED INFORMATION

CLIENT

中國人壽 CHINA LIFE | 海外

Colliers

AC design group limited

ALL DESIGN ARE THE PROPERTY OF AC DESIGN GROUP LIMITED AND CANNOT BE USED WITHOUT THEIR WRITTEN PERMISSION.

ALL MEASUREMENT MUST BE VERIFIED ON SITE BEFORE CONSTRUCTION. CONTRACTORS SHALL NOTIFY THE DESIGNER OF ANY DISCREPANCY BEFORE STARTING WORK. AC DESIGN GROUP LIMITED WILL NOT RESPONSIBLE FOR ANY ERRORS SHOULD THE CONTRACTOR FAIL TO OBSERVE THIS PROCEDURE. THE CONTRACTOR SHALL BE RESPONSIBLE FOR ANY ERRORS RESULTING FROM FAILURE TO DO SO.


PROJECT NAME
CLI (OVERSEAS) COMPANY LIMITED
AT
UNIT 04-06, 21/F, TOWER 1
INTERNATIONAL GATEWAY CENTRE,
1 WUI MAN RD, JORDAN, WEST KOWLOON, H.K.

DRAWING TITLE
ELEVATION OF TV ABOVE LOCKER


PROJECT NO.
811-260901

SCALE	DATE OF ISSUE
1:50@A3	**2026-11-13**
DRAWN BY	CHECKED BY
CAD	**-**
DESIGNED BY	APPROVED BY
FS	**-**

DRAWING NO.
IGC-21F-201
REVISION
R00

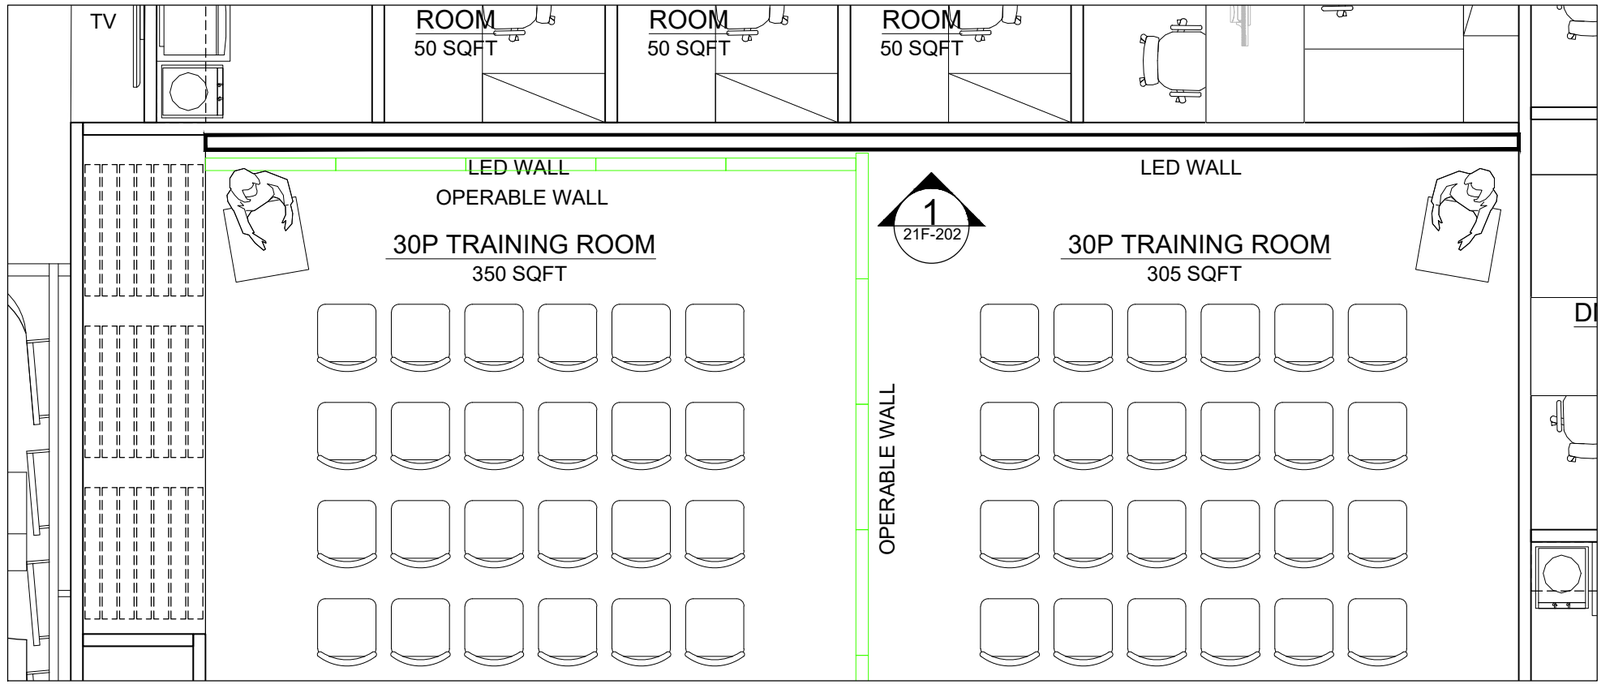

- PART PLAN
1:50@A3

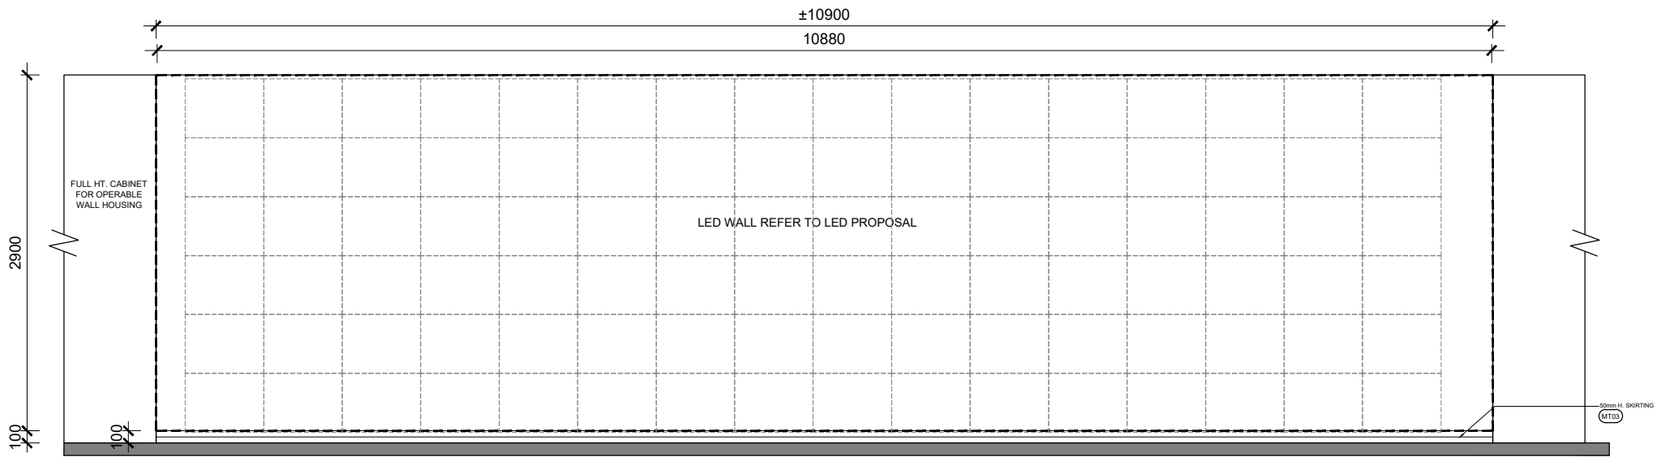

1 ELEVATION
1:50@A3

REVISIONS

DATE	DESCRIPTIONS	REVISION
-	-	-

TENDER
RESTRICTED INFORMATION

CLIENT

中國人壽 CHINA LIFE 海外

Colliers

AC design group limited

ALL DESIGN ARE THE PROPERTY OF AC DESIGN GROUP LIMITED AND CANNOT BE USED WITHOUT THEIR WRITTEN PERMISSION.

ALL MEASUREMENT MUST BE VERIFIED ON SITE BEFORE CONSTRUCTION. CONTRACTORS SHALL NOTIFY THE DESIGNER OF ANY DISCREPANCY BEFORE STARTING WORK. AC DESIGN GROUP LIMITED WILL NOT RESPONSIBLE FOR ANY ERRORS SHOULD THE CONTRACTOR FAIL TO OBSERVE THIS PROCEDURE. THE CONTRACTOR SHALL BE RESPONSIBLE FOR ANY ERRORS RESULTING FROM FAILURE TO DO SO.


PROJECT NAME
CLI (OVERSEAS) COMPANY LIMITED
AT
UNIT 04-06, 21/F, TOWER 1
INTERNATIONAL GATEWAY CENTRE,
1 WUI MAN RD, JORDAN, WEST KOWLOON, H.K.

DRAWING TITLE
ELEVATION OF LED WALL


PROJECT NO.
811-260901

SCALE	DATE OF ISSUE
1:50@A3	**2026-11-13**
DRAWN BY	CHECKED BY
CAD	**-**
DESIGNED BY	APPROVED BY
FS	**-**

DRAWING NO. **IGC-21F-202**
REVISION **R00**

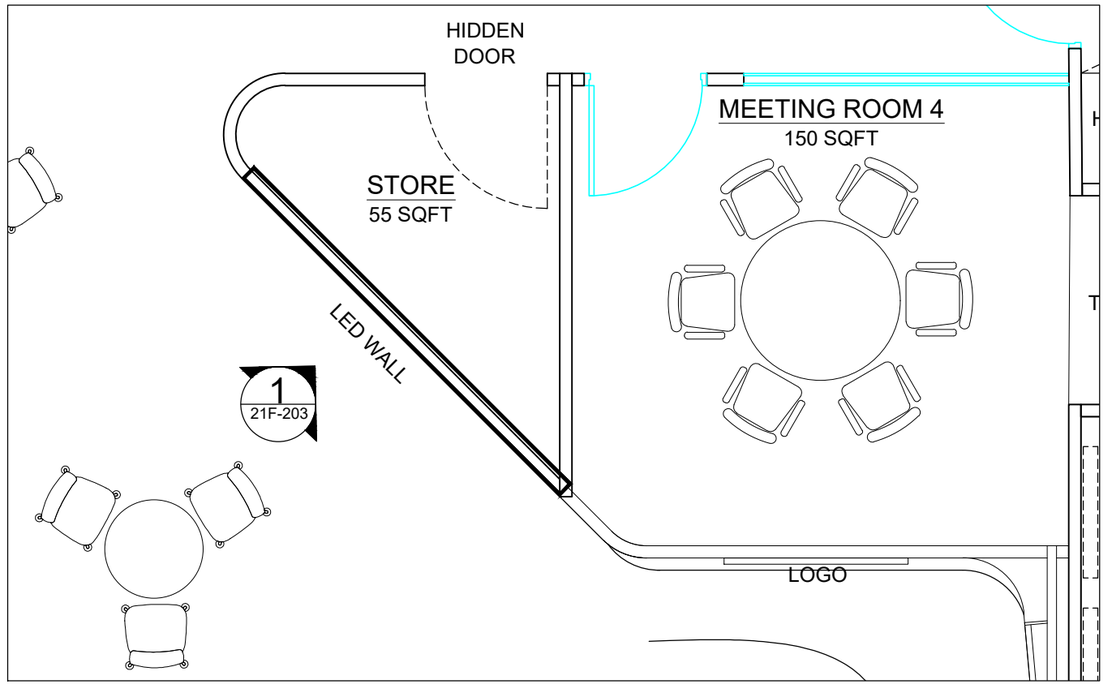

- PART PLAN
1:50@A3

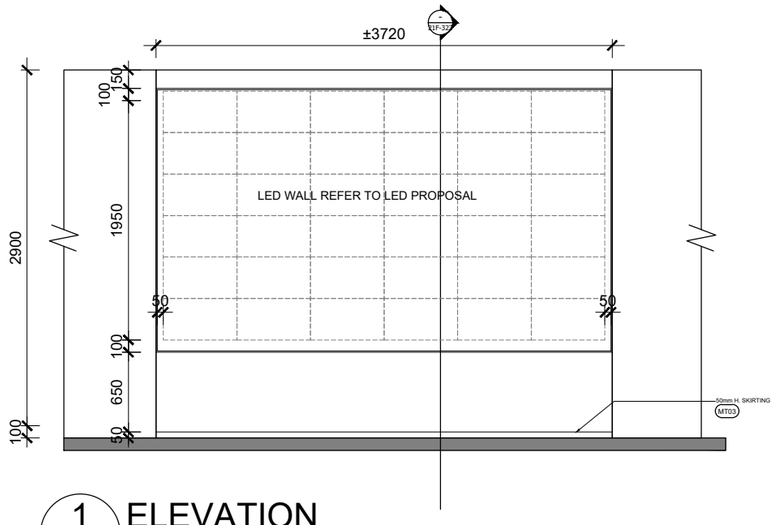

1 ELEVATION
1:50@A3

REVISIONS

DATE	DESCRIPTIONS	REVISION
-	-	-

TENDER
RESTRICTED INFORMATION

CLIENT

中國人壽 CHINA LIFE 海外

Colliers

AC design group limited

ALL DESIGN ARE THE PROPERTY OF AC DESIGN GROUP LIMITED AND CANNOT BE USED WITHOUT THEIR WRITTEN PERMISSION.


ALL MEASUREMENT MUST BE VERIFIED ON SITE BEFORE CONSTRUCTION. CONTRACTORS SHALL NOTIFY THE DESIGNER OF ANY DISCREPANCY BEFORE STARTING WORK. AC DESIGN GROUP LIMITED WILL NOT RESPONSIBLE FOR ANY ERRORS SHOULD THE CONTRACTOR FAIL TO OBSERVE THIS PROCEDURE. THE CONTRACTOR SHALL BE RESPONSIBLE FOR ANY ERRORS RESULTING FROM FAILURE TO DO SO.

PROJECT NAME
CLI (OVERSEAS) COMPANY LIMITED
AT
UNIT 04-06, 21/F, TOWER 1
INTERNATIONAL GATEWAY CENTRE,
1 WUI MAN RD, JORDAN, WEST KOWLOON, H.K.


DRAWING TITLE
ELEVATION OF LED WALL

PROJECT NO.
811-260901

SCALE	DATE OF ISSUE
1:50@A3	**2026-11-13**
DRAWN BY	CHECKED BY
CAD	**-**
DESIGNED BY	APPROVED BY
FS	**-**
DRAWING NO.	REVISION
IGC-21F-203	**R00**

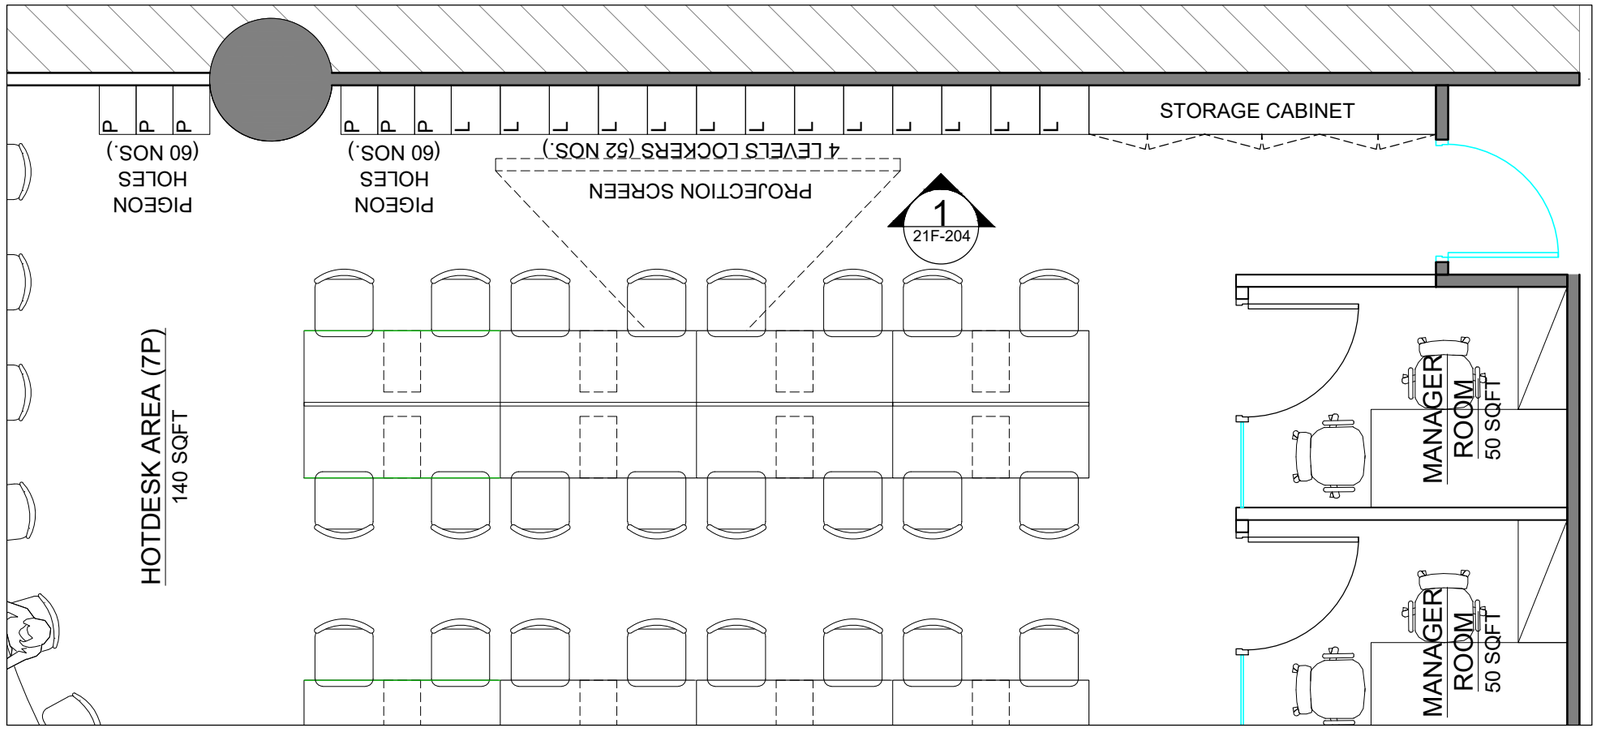

- PART PLAN
1:50@A3

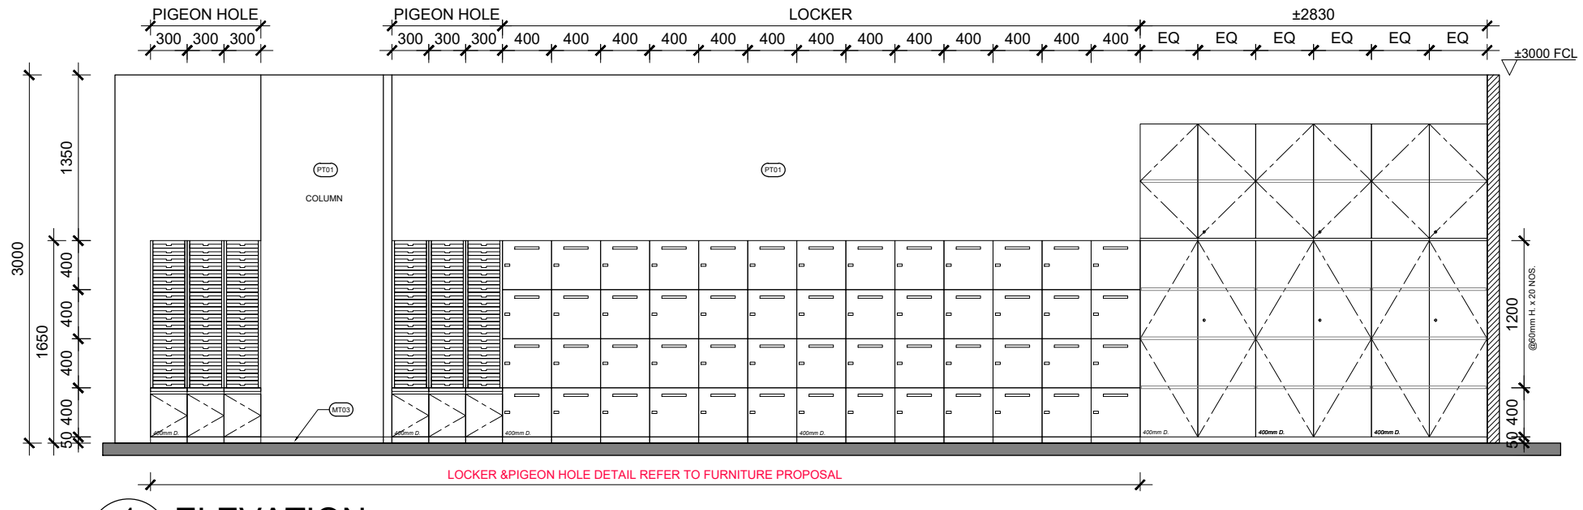

1 ELEVATION
1:50@A3

REVISIONS

DATE	DESCRIPTIONS	REVISION
-	-	-

TENDER
RESTRICTED INFORMATION

CLIENT

中國人壽 CHINA LIFE 海外

Colliers

AC design group limited


ALL DESIGN ARE THE PROPERTY OF AC DESIGN GROUP LIMITED AND CANNOT BE USED WITHOUT THEIR WRITTEN PERMISSION.

ALL MEASUREMENT MUST BE VERIFIED ON SITE BEFORE CONSTRUCTION. CONTRACTORS SHALL NOTIFY THE DESIGNER OF ANY DISCREPANCY BEFORE STARTING WORK. AC DESIGN GROUP LIMITED WILL NOT RESPONSIBLE FOR ANY ERRORS SHOULD THE CONTRACTOR FAIL TO OBSERVE THIS PROCEDURE. THE CONTRACTOR SHALL BE RESPONSIBLE FOR ANY ERRORS RESULTING FROM FAILURE TO DO SO.


PROJECT NAME
CLI (OVERSEAS) COMPANY LIMITED
AT
UNIT 04-06, 21/F, TOWER 1
INTERNATIONAL GATEWAY CENTRE,
1 WUI MAN RD, JORDAN, WEST KOWLOON, H.K.

DRAWING TITLE
ELEVATION OF LOCKER & PIGEON HOLE


PROJECT NO.	
811-260901	
SCALE	DATE OF ISSUE
1:50@A3	**2026-11-13**
DRAWN BY	CHECKED BY
CAD	**-**
DESIGNED BY	APPROVED BY
FS	**-**
DRAWING NO.	REVISION
IGC-21F-204	**R00**

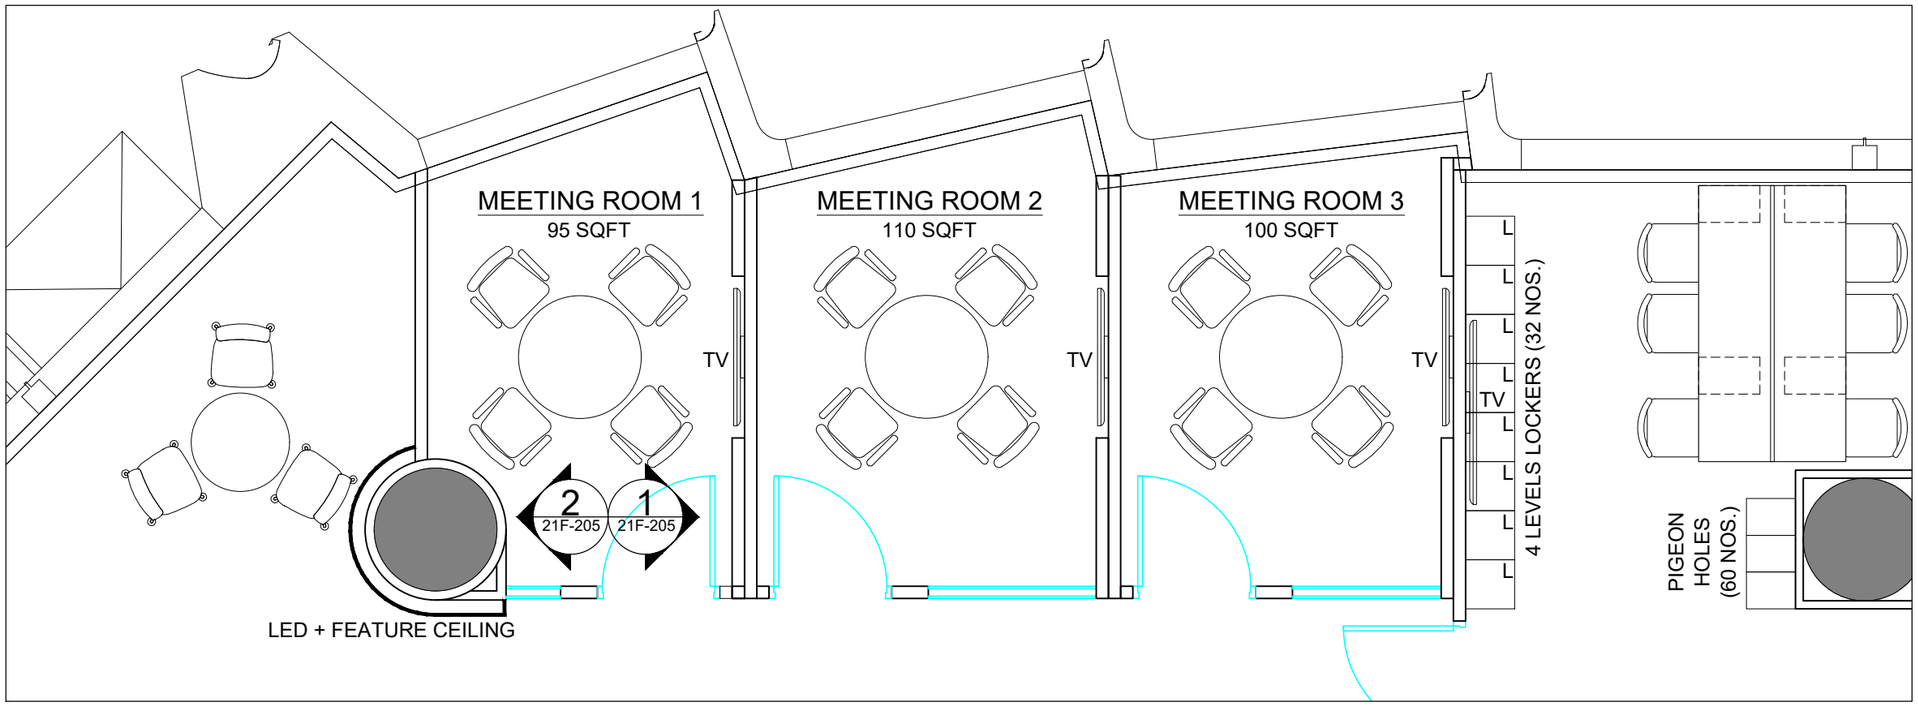


- PART PLAN
1:50@A3

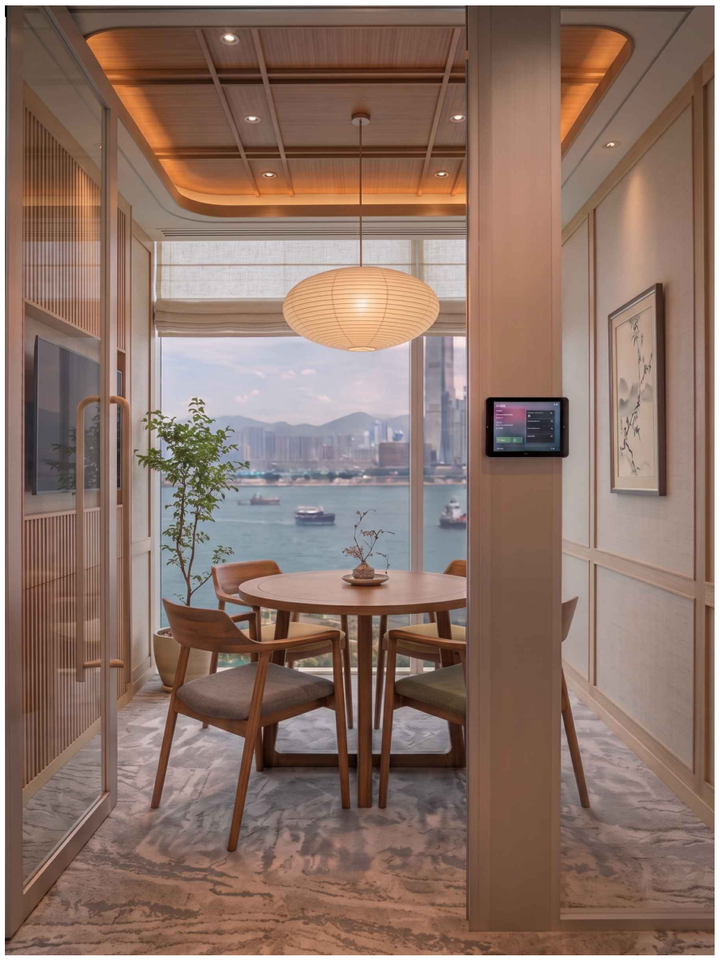

REFERENCE IMAGE

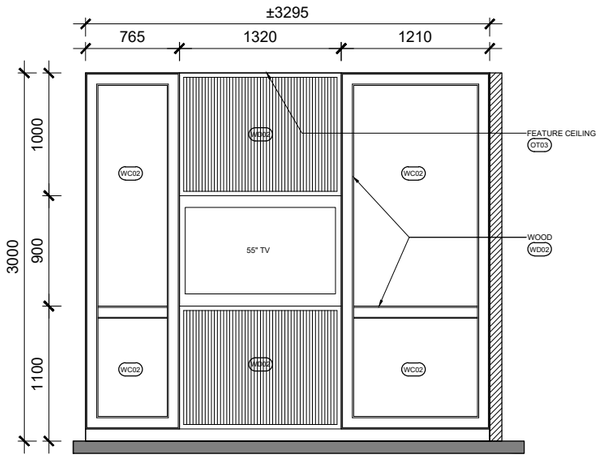

1 ELEVATION
1:50@A3

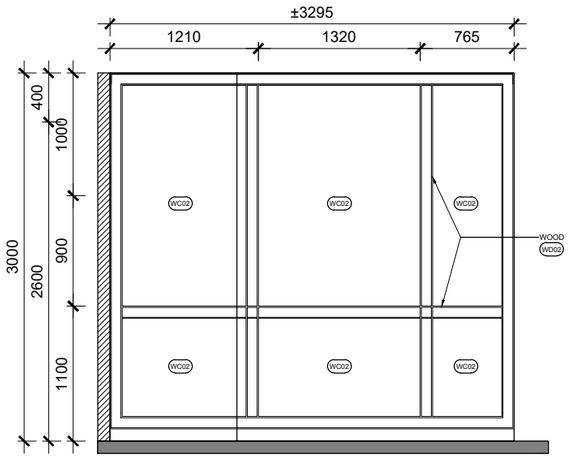

2 ELEVATION
1:50@A3

REVISIONS

DATE	DESCRIPTIONS	REVISION
-	-	-

TENDER
RESTRICTED INFORMATION

CLIENT

中國人壽 CHINA LIFE | 海外

Colliers

AC design group limited


ALL DESIGN ARE THE PROPERTY OF AC DESIGN GROUP LIMITED AND CANNOT BE USED WITHOUT THEIR WRITTEN PERMISSION.

ALL MEASUREMENT MUST BE VERIFIED ON SITE BEFORE CONSTRUCTION. CONTRACTORS SHALL NOTIFY THE DESIGNER OF ANY DISCREPANCY BEFORE STARTING WORK. AC DESIGN GROUP LIMITED WILL NOT RESPONSIBLE FOR ANY ERRORS SHOULD THE CONTRACTOR FAIL TO OBSERVE THIS PROCEDURE. THE CONTRACTOR SHALL BE RESPONSIBLE FOR ANY ERRORS RESULTING FROM FAILURE TO DO SO.


PROJECT NAME
CLI (OVERSEAS) COMPANY LIMITED
AT
UNIT 04-06, 21/F, TOWER 1
INTERNATIONAL GATEWAY CENTRE,
1 WUI MAN RD, JORDAN, WEST KOWLOON, H.K.

DRAWING TITLE
ELEVATION OF MEETING ROOM 1


PROJECT NO. 811-260901	
SCALE **1:50@A3**	DATE OF ISSUE **2026-11-13**
DRAWN BY **CAD**	CHECKED BY **-**
DESIGNED BY **FS**	APPROVED BY **-**
DRAWING NO. **IGC-21F-205**	REVISION **R00**

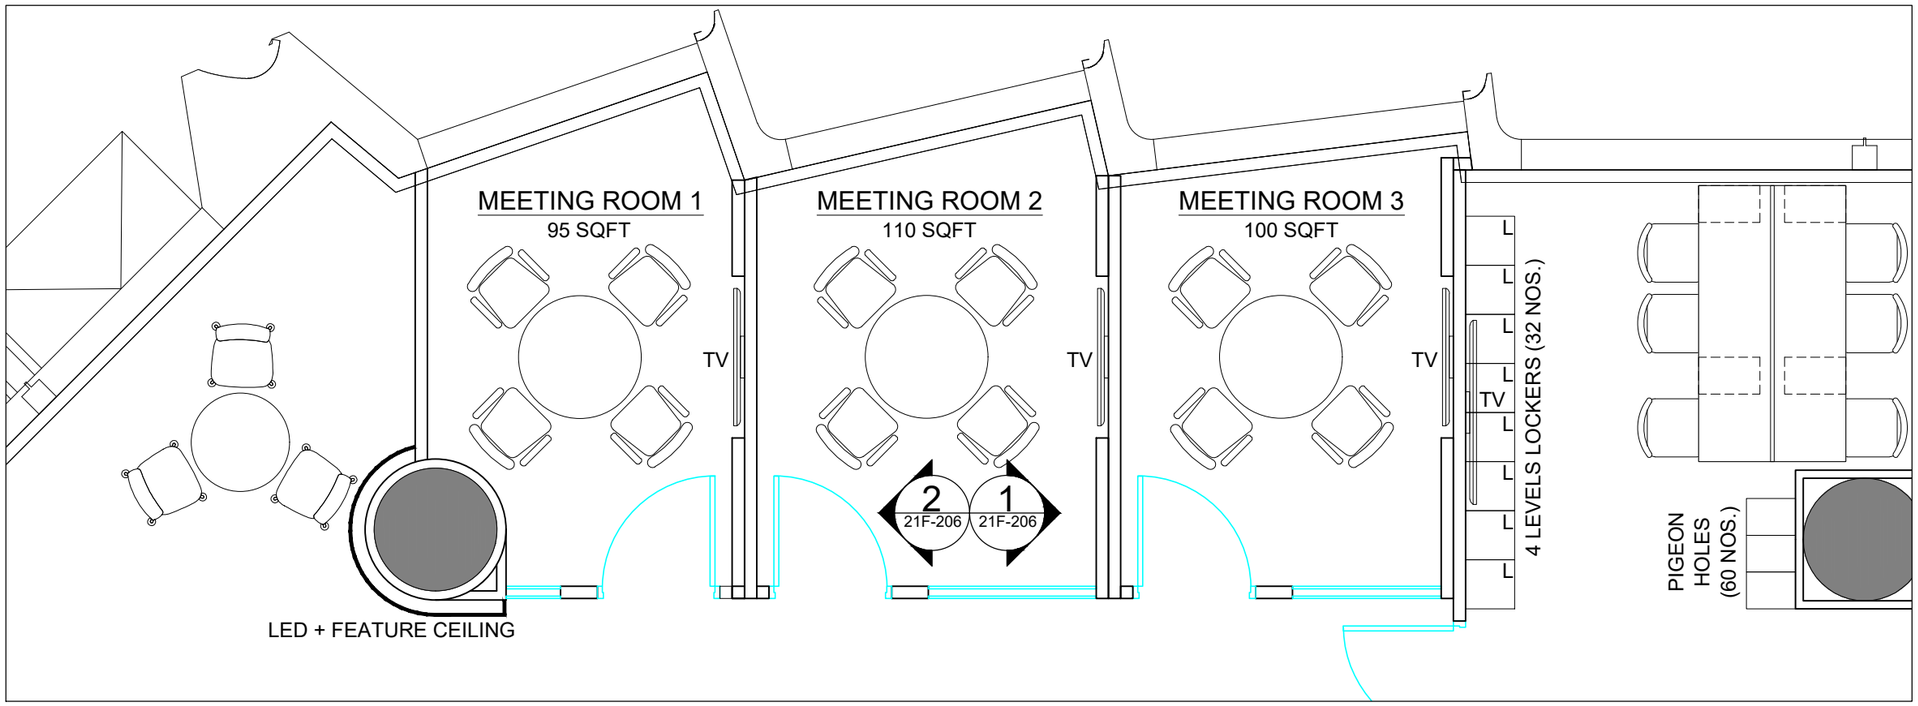


- PART PLAN
1:50@A3

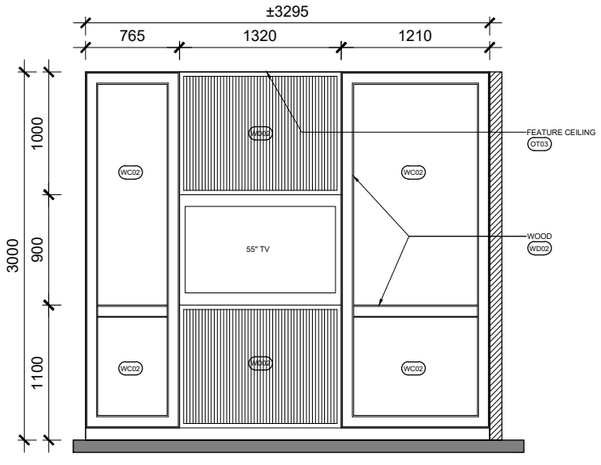

1 ELEVATION
1:50@A3

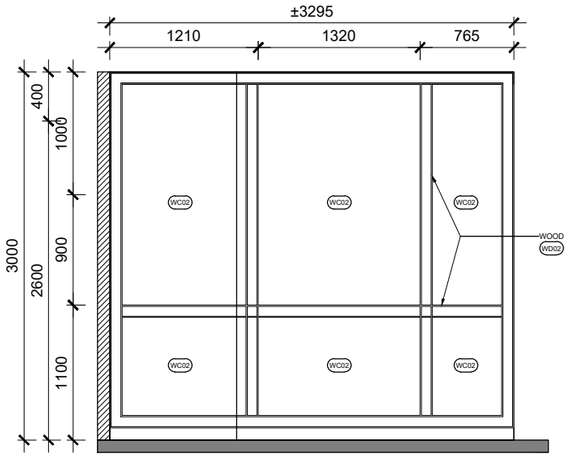

2 ELEVATION
1:50@A3

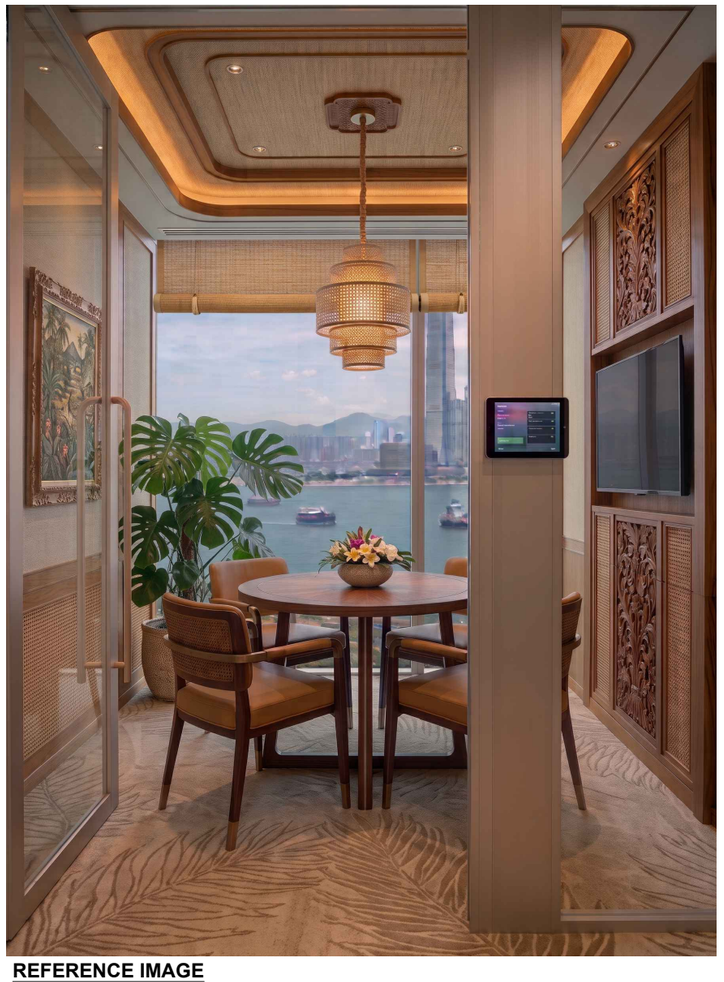

REFERENCE IMAGE

REVISIONS

DATE	DESCRIPTIONS	REVISION
-	-	-

TENDER
RESTRICTED INFORMATION

CLIENT

中國人壽 CHINA LIFE | 海外

Colliers

AC design group limited

ALL DESIGN ARE THE PROPERTY OF AC DESIGN GROUP LIMITED AND CANNOT BE USED WITHOUT THEIR WRITTEN PERMISSION.

ALL MEASUREMENT MUST BE VERIFIED ON SITE BEFORE CONSTRUCTION. CONTRACTORS SHALL NOTIFY THE DESIGNER OF ANY DISCREPANCY BEFORE STARTING WORK. AC DESIGN GROUP LIMITED WILL NOT RESPONSIBLE FOR ANY ERRORS SHOULD THE CONTRACTOR FAIL TO OBSERVE THIS PROCEDURE. THE CONTRACTOR SHALL BE RESPONSIBLE FOR ANY ERRORS RESULTING FROM FAILURE TO DO SO.


PROJECT NAME
CLI (OVERSEAS) COMPANY LIMITED
AT
UNIT 04-06, 21/F, TOWER 1
INTERNATIONAL GATEWAY CENTRE,
1 WUI MAN RD, JORDAN, WEST KOWLOON, H.K.

DRAWING TITLE
ELEVATION OF MEETING ROOM 2


PROJECT NO.
811-260901

SCALE	DATE OF ISSUE
1:50@A3	**2026-11-13**
DRAWN BY	CHECKED BY
CAD	**-**
DESIGNED BY	APPROVED BY
FS	**-**


DRAWING NO. **IGC-21F-206**
REVISION **R00**

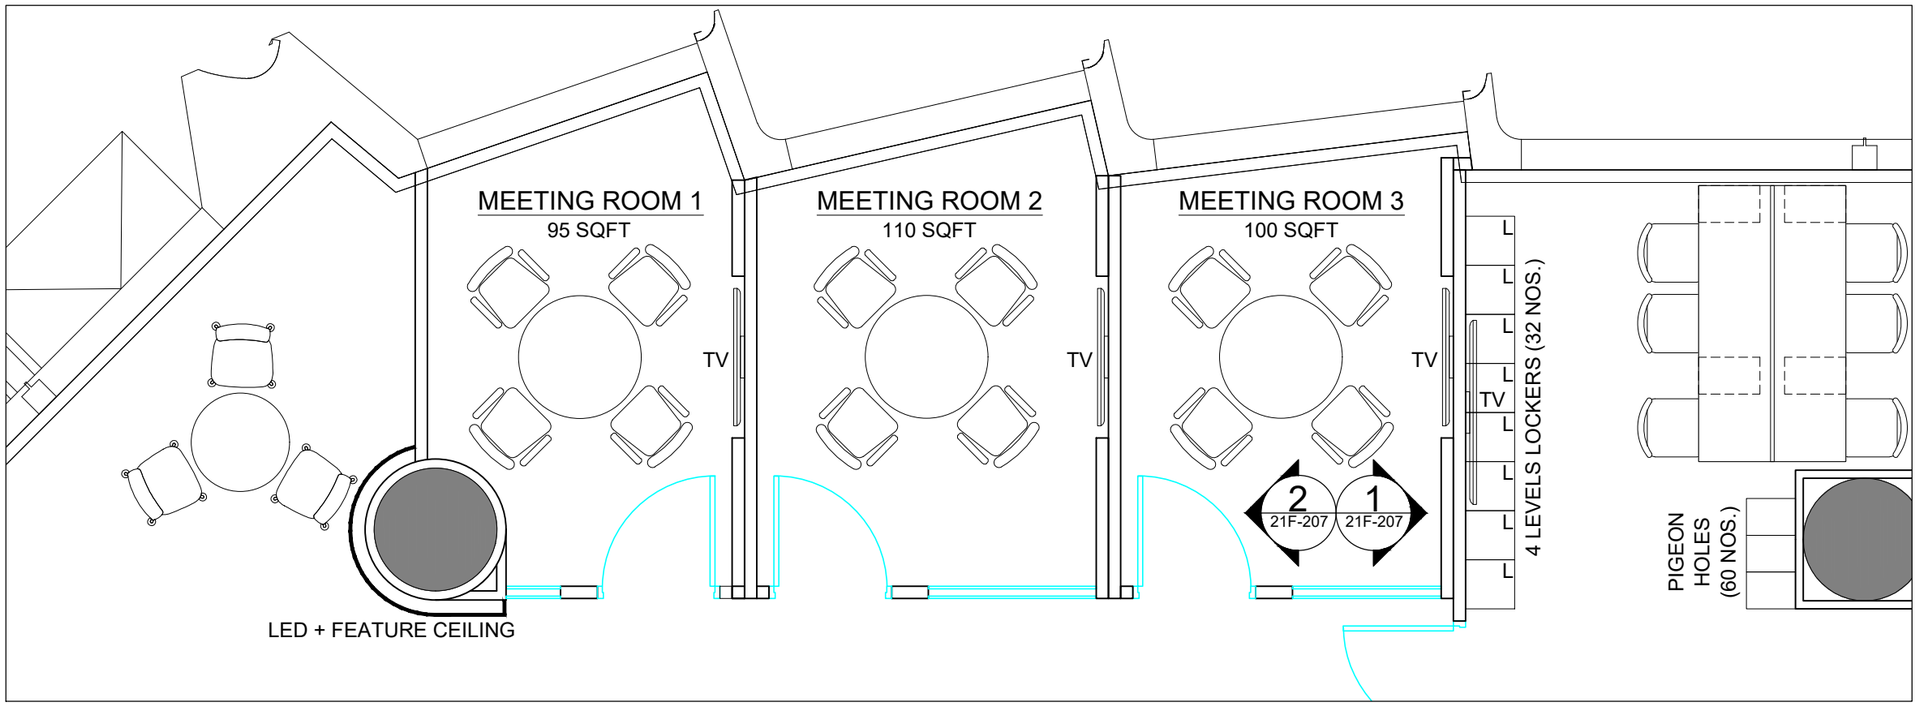


- PART PLAN
1:50@A3

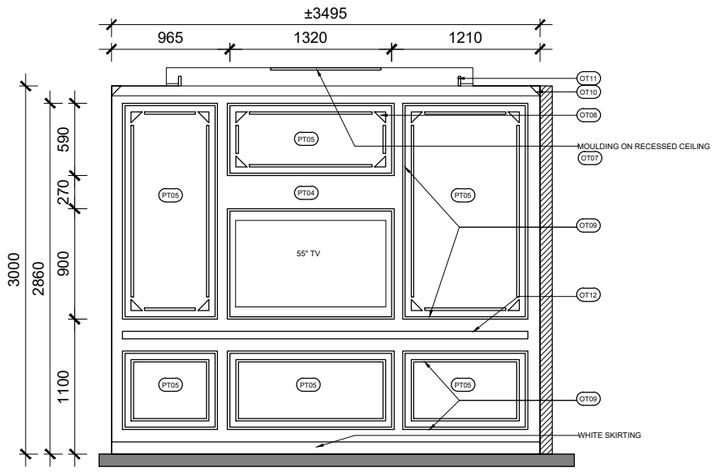

1 ELEVATION
1:50@A3

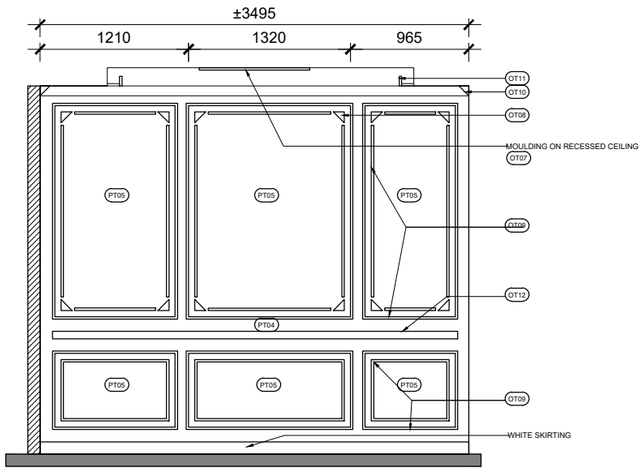

2 ELEVATION
1:50@A3

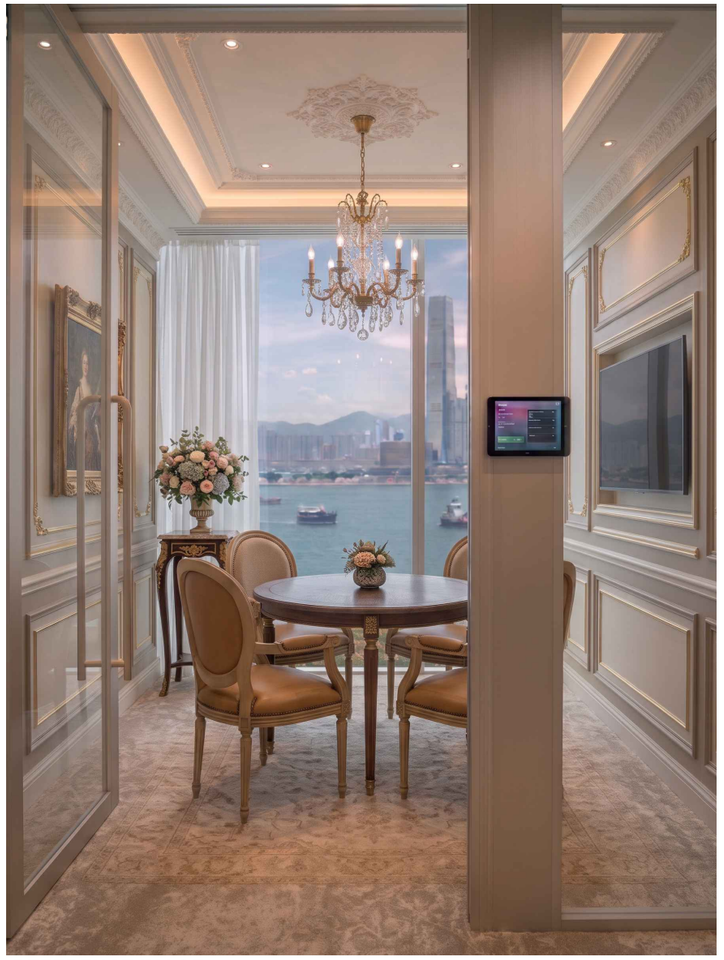

REFERENCE IMAGE

REVISIONS

DATE	DESCRIPTIONS	REVISION
-	-	-

TENDER
RESTRICTED INFORMATION

CLIENT

中國人壽 CHINA LIFE | 海外 |

Colliers

AC design group limited

ALL DESIGN ARE THE PROPERTY OF AC DESIGN GROUP LIMITED AND CANNOT BE USED WITHOUT THEIR WRITTEN PERMISSION.


ALL MEASUREMENT MUST BE VERIFIED ON SITE BEFORE CONSTRUCTION. CONTRACTORS SHALL NOTIFY THE DESIGNER OF ANY DISCREPANCY BEFORE STARTING WORK. AC DESIGN GROUP LIMITED WILL NOT RESPONSIBLE FOR ANY ERRORS SHOULD THE CONTRACTOR FAIL TO OBSERVE THIS PROCEDURE. THE CONTRACTOR SHALL BE RESPONSIBLE FOR ANY ERRORS RESULTING FROM FAILURE TO DO SO.

PROJECT NAME
CLI (OVERSEAS) COMPANY LIMITED
AT
UNIT 04-06, 21/F, TOWER 1
INTERNATIONAL GATEWAY CENTRE,
1 WUI MAN RD, JORDAN, WEST KOWLOON, H.K.

DRAWING TITLE
ELEVATION OF MEETING ROOM 3

PROJECT NO.
811-260901


SCALE	DATE OF ISSUE
1:50@A3	**2026-11-13**
DRAWN BY	CHECKED BY
CAD	**-**
DESIGNED BY	APPROVED BY
FS	**-**
DRAWING NO.	REVISION
IGC-21F-207	**R00**

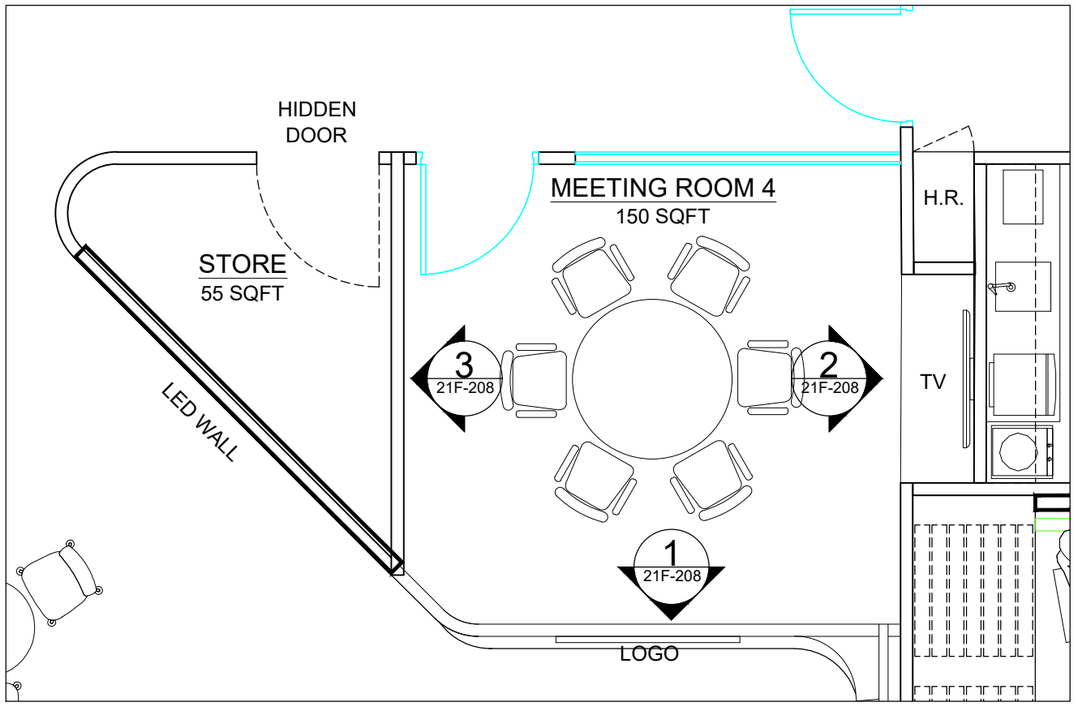


- PART PLAN
1:50@A3




REFERENCE IMAGE

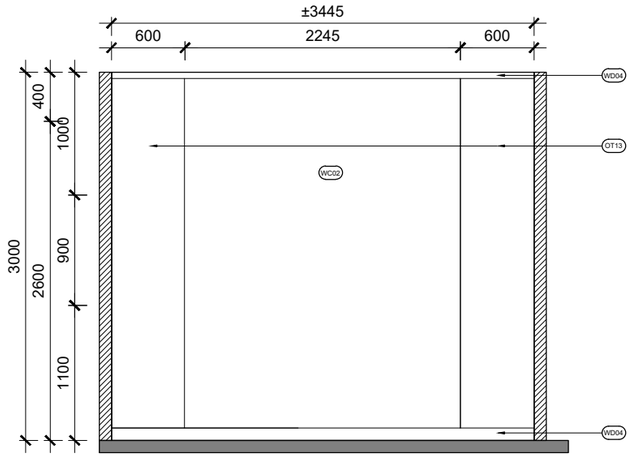

1 ELEVATION
1:50@A3

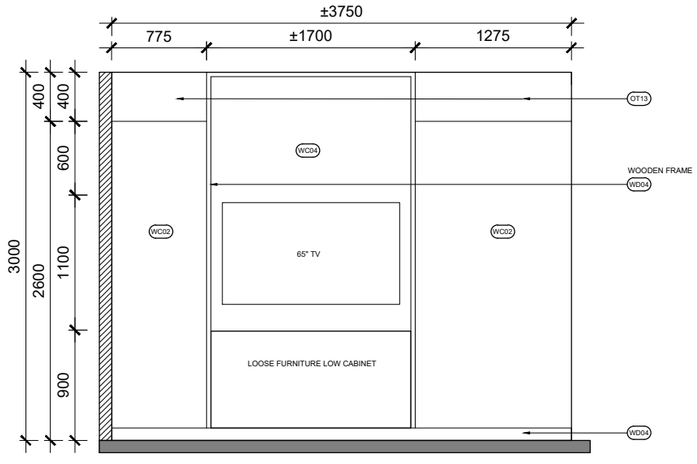

2 ELEVATION
1:50@A3

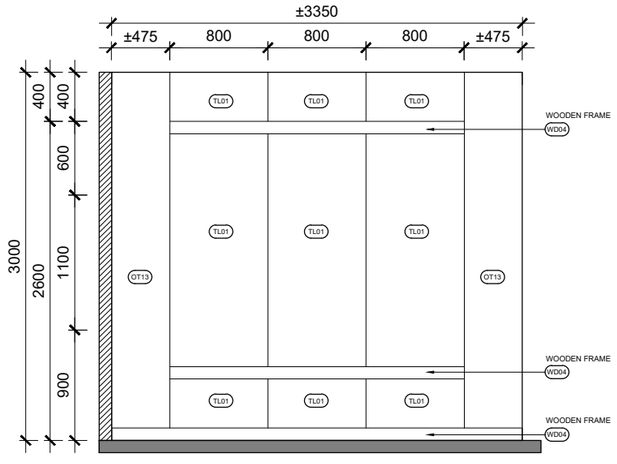

3 ELEVATION
1:50@A3

REVISIONS

DATE	DESCRIPTIONS	REVISION
-	-	-

TENDER
RESTRICTED INFORMATION

CLIENT

中國人壽 CHINA LIFE | 海外

Colliers

AC design group limited

ALL DESIGN ARE THE PROPERTY OF AC DESIGN GROUP LIMITED AND CANNOT BE USED WITHOUT THEIR WRITTEN PERMISSION.

ALL MEASUREMENT MUST BE VERIFIED ON SITE BEFORE CONSTRUCTION. CONTRACTORS SHALL NOTIFY THE DESIGNER OF ANY DISCREPANCY BEFORE STARTING WORK. AC DESIGN GROUP LIMITED WILL NOT RESPONSIBLE FOR ANY ERRORS SHOULD THE CONTRACTOR FAIL TO OBSERVE THIS PROCEDURE. THE CONTRACTOR SHALL BE RESPONSIBLE FOR ANY ERRORS RESULTING FROM FAILURE TO DO SO.

PROJECT NAME


CLI (OVERSEAS) COMPANY LIMITED

AT
UNIT 04-06, 21/F, TOWER 1
INTERNATIONAL GATEWAY CENTRE,
1 WUI MAN RD, JORDAN, WEST KOWLOON, H.K.


DRAWING TITLE

ELEVATION OF MEETING ROOM 4

PROJECT NO.	
811-260901	
SCALE	DATE OF ISSUE
1:50@A3	**2026-11-13**
DRAWN BY	CHECKED BY
CAD	**-**
DESIGNED BY	APPROVED BY
FS	**-**
DRAWING NO.	REVISION
IGC-21F-208	**R00**

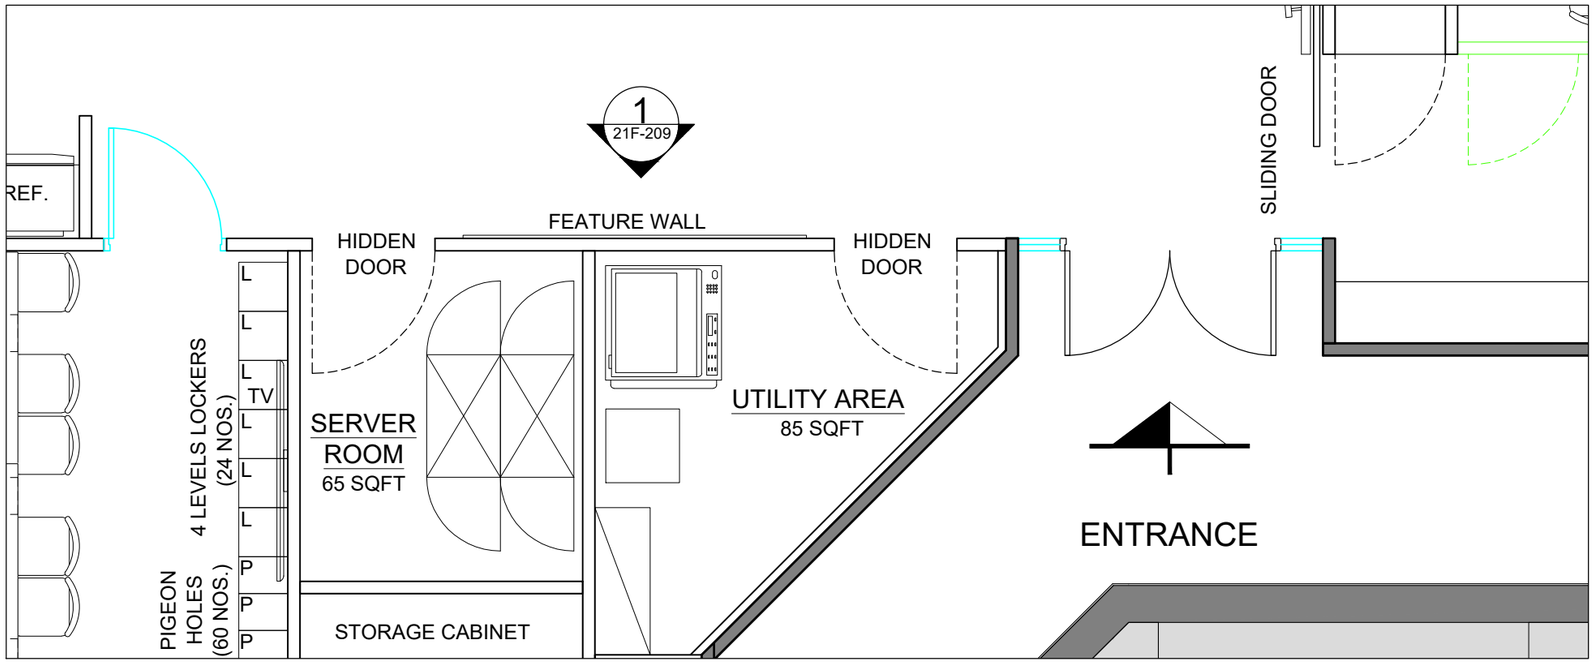

- PART PLAN
1:50@A3

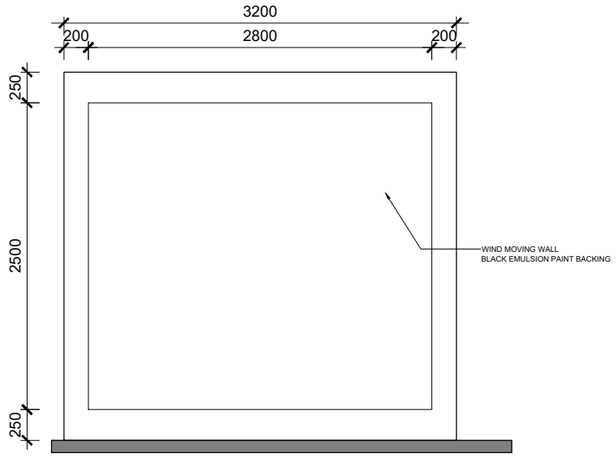

1 ELEVATION
1:50@A3



REVISIONS

DATE	DESCRIPTIONS	REVISION
-	-	-

TENDER
RESTRICTED INFORMATION

CLIENT

中國人壽 CHINA LIFE | 海外

Colliers

AC design group limited


ALL DESIGN ARE THE PROPERTY OF AC DESIGN GROUP LIMITED AND CANNOT BE USED WITHOUT THEIR WRITTEN PERMISSION.

ALL MEASUREMENT MUST BE VERIFIED ON SITE BEFORE CONSTRUCTION. CONTRACTORS SHALL NOTIFY THE DESIGNER OF ANY DISCREPANCY BEFORE STARTING WORK. AC DESIGN GROUP LIMITED WILL NOT RESPONSIBLE FOR ANY ERRORS SHOULD THE CONTRACTOR FAIL TO OBSERVE THIS PROCEDURE. THE CONTRACTOR SHALL BE RESPONSIBLE FOR ANY ERRORS RESULTING FROM FAILURE TO DO SO.


PROJECT NAME
CLI (OVERSEAS) COMPANY LIMITED
AT
UNIT 04-06, 21/F, TOWER 1
INTERNATIONAL GATEWAY CENTRE,
1 WUI MAN RD, JORDAN, WEST KOWLOON, H.K.

DRAWING TITLE
ELEVATION OF WIND MOVING WALL


PROJECT NO. 811-260901	
SCALE **1:50@A3**	DATE OF ISSUE **2026-11-13**
DRAWN BY **CAD**	CHECKED BY **-**
DESIGNED BY **FS**	APPROVED BY **-**
DRAWING NO. **IGC-21F-209**	REVISION **R00**

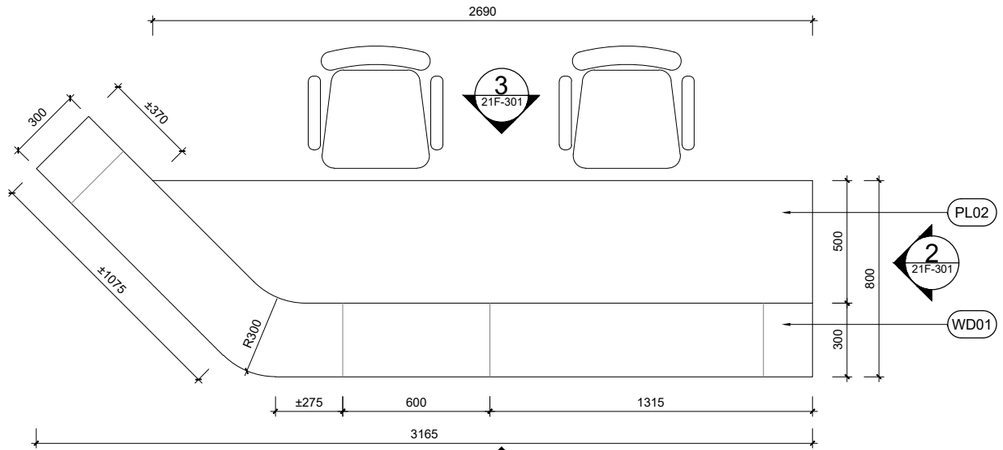


- PLAN
1:25@A3

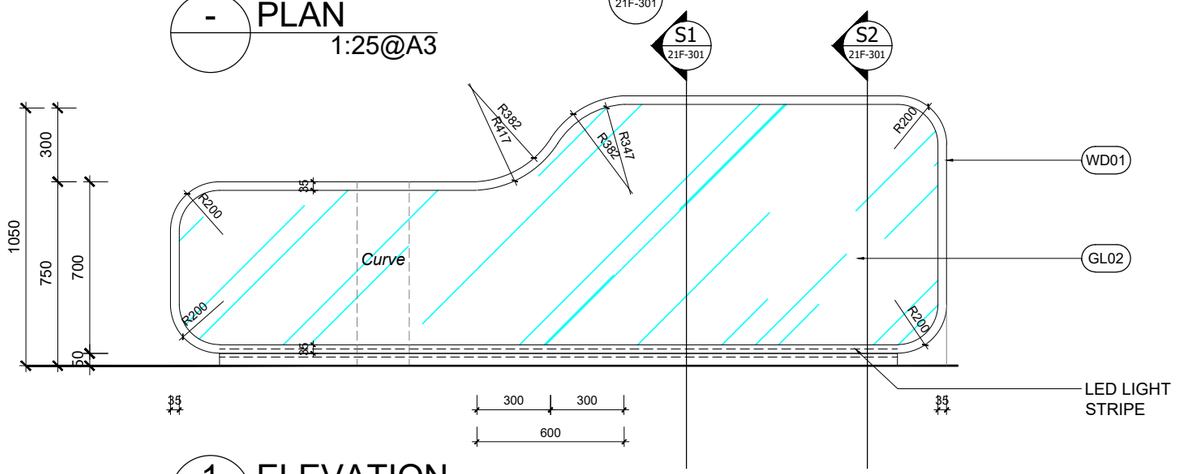


1 ELEVATION
1:25@A3

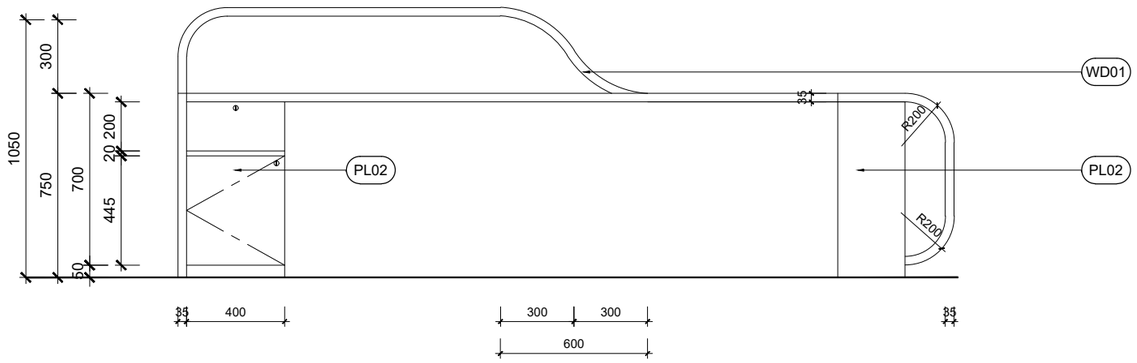


3 ELEVATION
1:25@A3

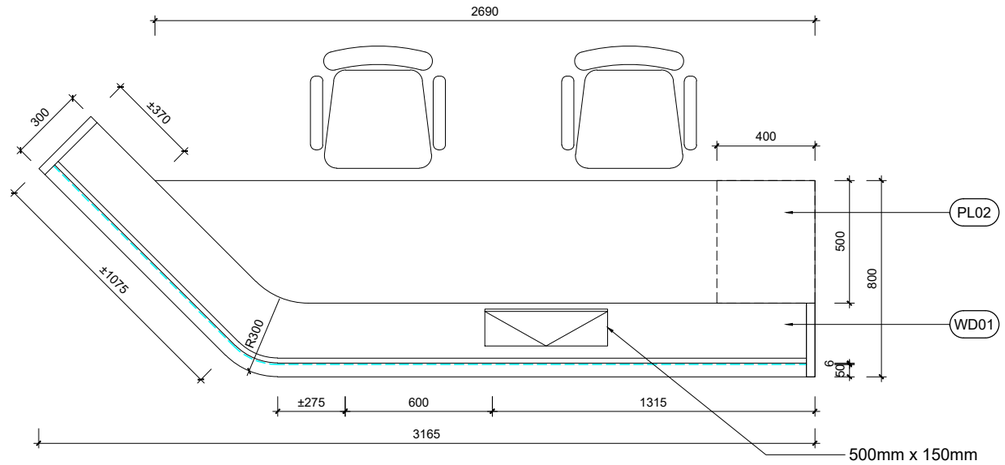


- PLAN
1:25@A3

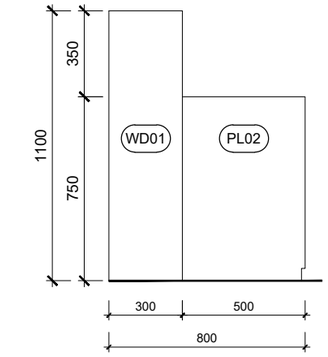

2 SIDE ELEVATION
1:25@A3

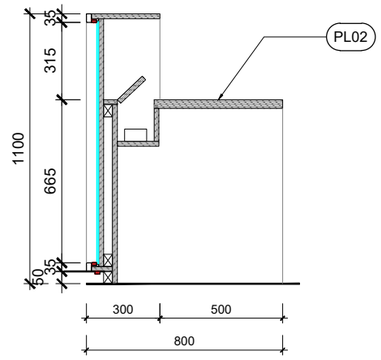

S1 SECTION
1:25@A3

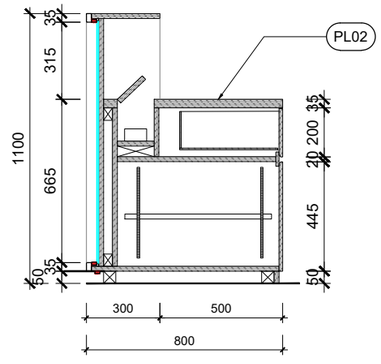

S2 SECTION
1:25@A3

REVISIONS

DATE	DESCRIPTIONS	REVISION
-	-	-

TENDER
RESTRICTED INFORMATION

CLIENT

中國人壽 CHINA LIFE | 海外

Colliers

AC design group limited

ALL DESIGN ARE THE PROPERTY OF AC DESIGN GROUP LIMITED AND CANNOT BE USED WITHOUT THEIR WRITTEN PERMISSION.


ALL MEASUREMENT MUST BE VERIFIED ON SITE BEFORE CONSTRUCTION. CONTRACTORS SHALL NOTIFY THE DESIGNER OF ANY DISCREPANCY BEFORE STARTING WORK. AC DESIGN GROUP LIMITED WILL NOT RESPONSIBLE FOR ANY ERRORS SHOULD THE CONTRACTOR FAIL TO OBSERVE THIS PROCEDURE. THE CONTRACTOR SHALL BE RESPONSIBLE FOR ANY ERRORS RESULTING FROM FAILURE TO DO SO.

PROJECT NAME
CLI (OVERSEAS) COMPANY LIMITED
AT
UNIT 04-06, 21/F, TOWER 1
INTERNATIONAL GATEWAY CENTRE,
1 WUI MAN RD, JORDAN, WEST KOWLOON, H.K.


DRAWING TITLE
DETAIL OF RECEPTION COUNTER (J01)

PROJECT NO.
811-260901


SCALE	DATE OF ISSUE
1:25@A3	**2026-11-13**
DRAWN BY	CHECKED BY
CAD	**-**
DESIGNED BY	APPROVED BY
FS	**-**
DRAWING NO.	REVISION
IGC-21F-301	**R00**

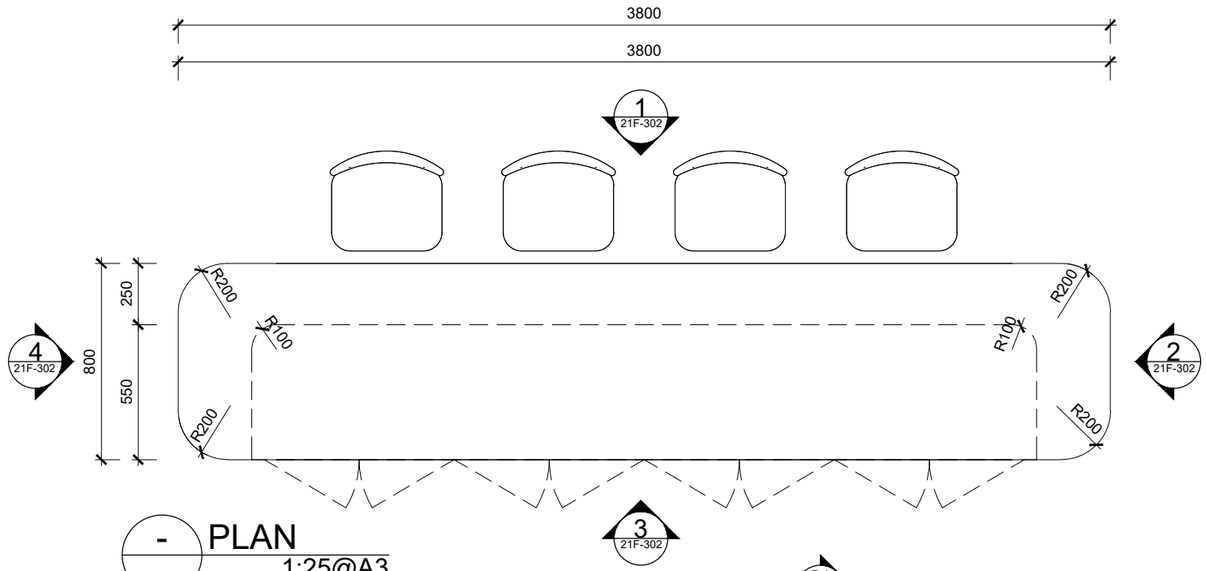


- PLAN
1:25@A3

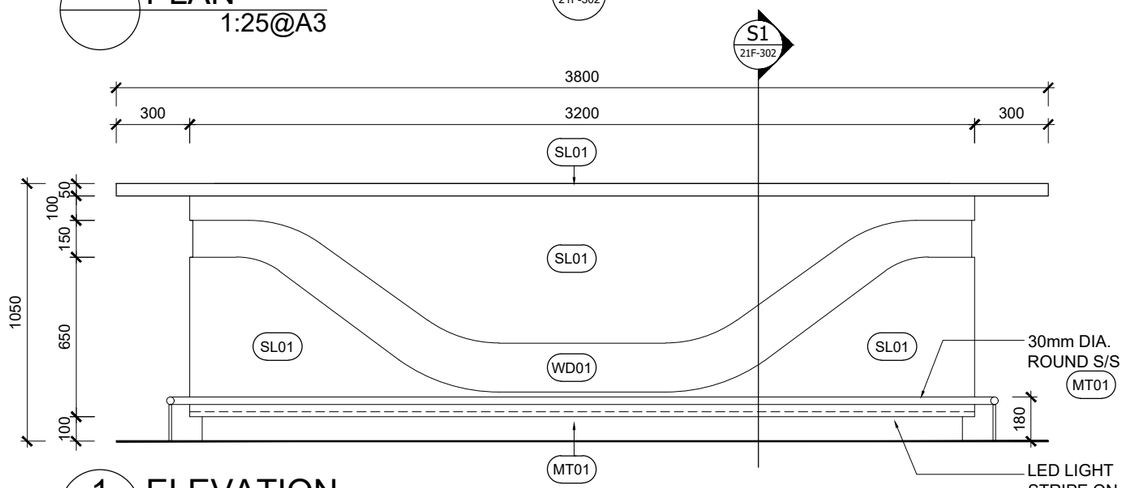


1 ELEVATION
1:25@A3

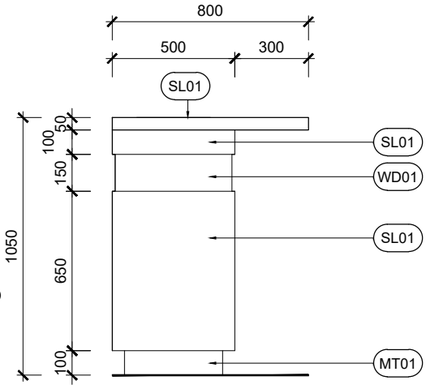


2 ELEVATION
1:25@A3

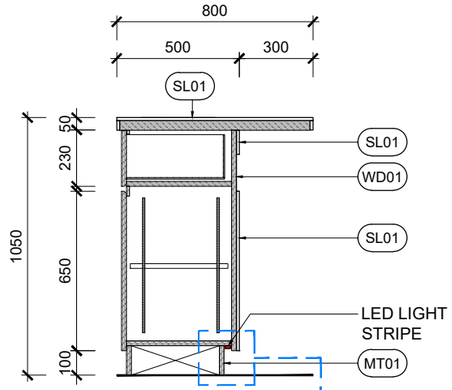


S1 SECTION
1:25@A3

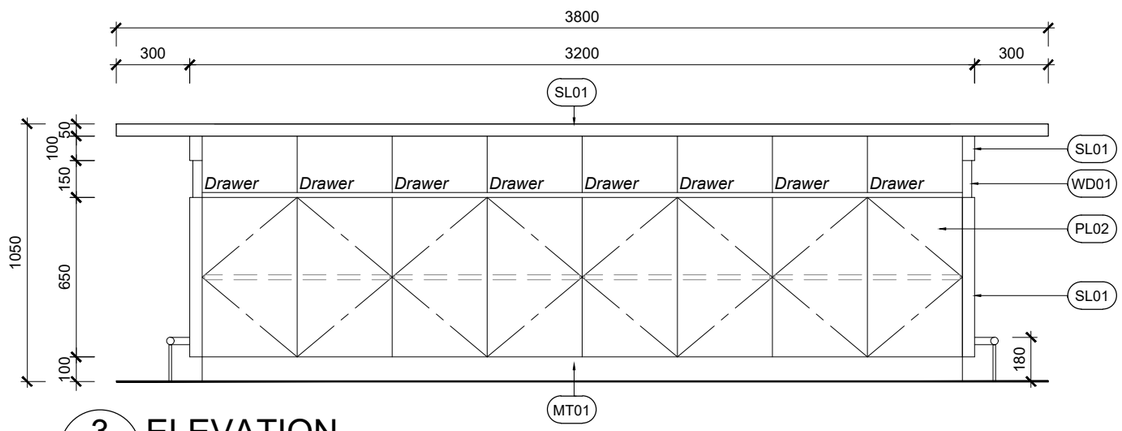

3 ELEVATION
1:25@A3

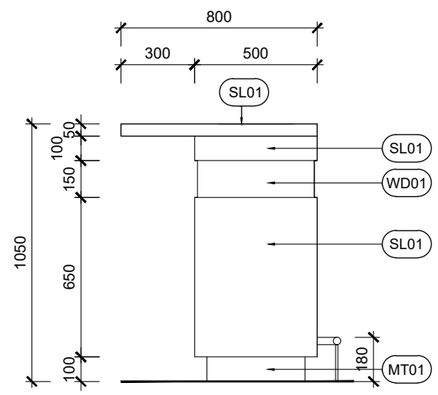

4 ELEVATION
1:25@A3

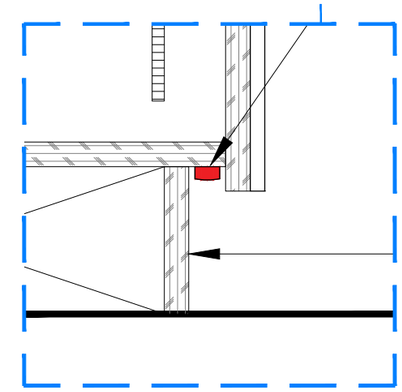

- DETAIL
1:5@A3

REVISIONS

DATE	DESCRIPTIONS	REVISION
-	-	-

TENDER
RESTRICTED INFORMATION

CLIENT

中國人壽 CHINA LIFE | 海外

Colliers

AC design group limited


ALL DESIGN ARE THE PROPERTY OF AC DESIGN GROUP LIMITED AND CANNOT BE USED WITHOUT THEIR WRITTEN PERMISSION.

ALL MEASUREMENT MUST BE VERIFIED ON SITE BEFORE CONSTRUCTION. CONTRACTORS SHALL NOTIFY THE DESIGNER OF ANY DISCREPANCY BEFORE STARTING WORK. AC DESIGN GROUP LIMITED WILL NOT RESPONSIBLE FOR ANY ERRORS SHOULD THE CONTRACTOR FAIL TO OBSERVE THIS PROCEDURE. THE CONTRACTOR SHALL BE RESPONSIBLE FOR ANY ERRORS RESULTING FROM FAILURE TO DO SO.


PROJECT NAME
CLI (OVERSEAS) COMPANY LIMITED
AT
UNIT 04-06, 21/F, TOWER 1
INTERNATIONAL GATEWAY CENTRE,
1 WUI MAN RD, JORDAN, WEST KOWLOON, H.K.

DRAWING TITLE
DETAIL OF PANTRY HIGH BENCH (J02)

PROJECT NO.	
811-260901	
SCALE	DATE OF ISSUE
1:100@A3	**2026-11-13**
DRAWN BY	CHECKED BY
CAD	-
DESIGNED BY	APPROVED BY
FS	-
DRAWING NO.	REVISION
IGC-21F-302	**R00**

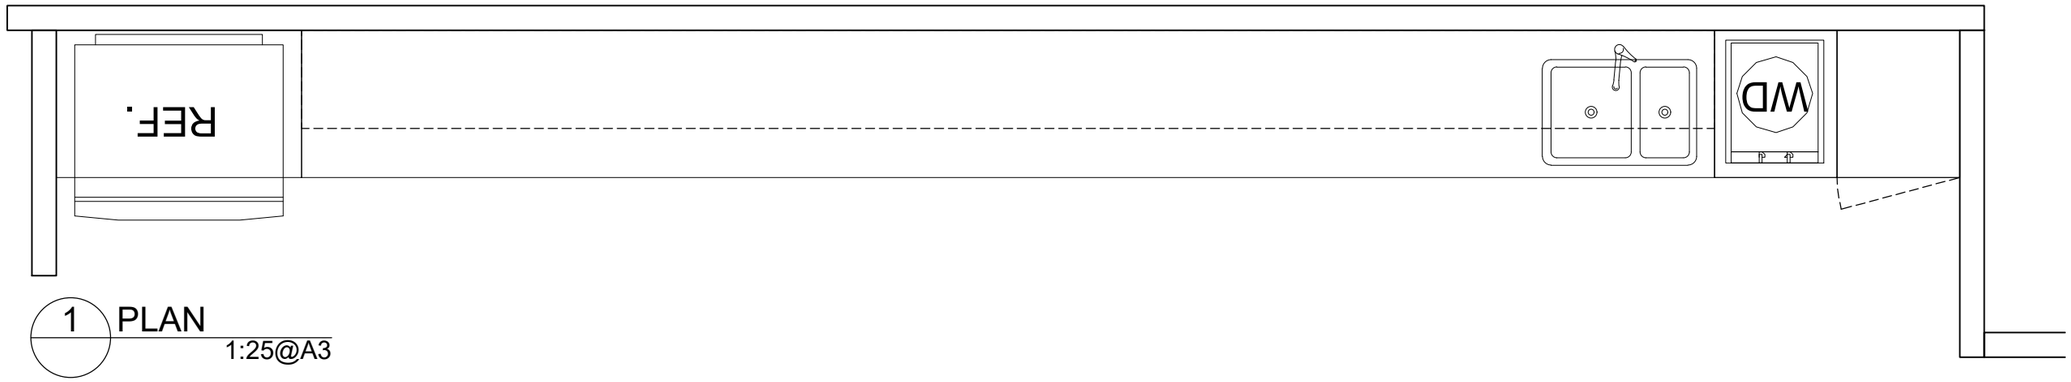

1 PLAN
1:25@A3

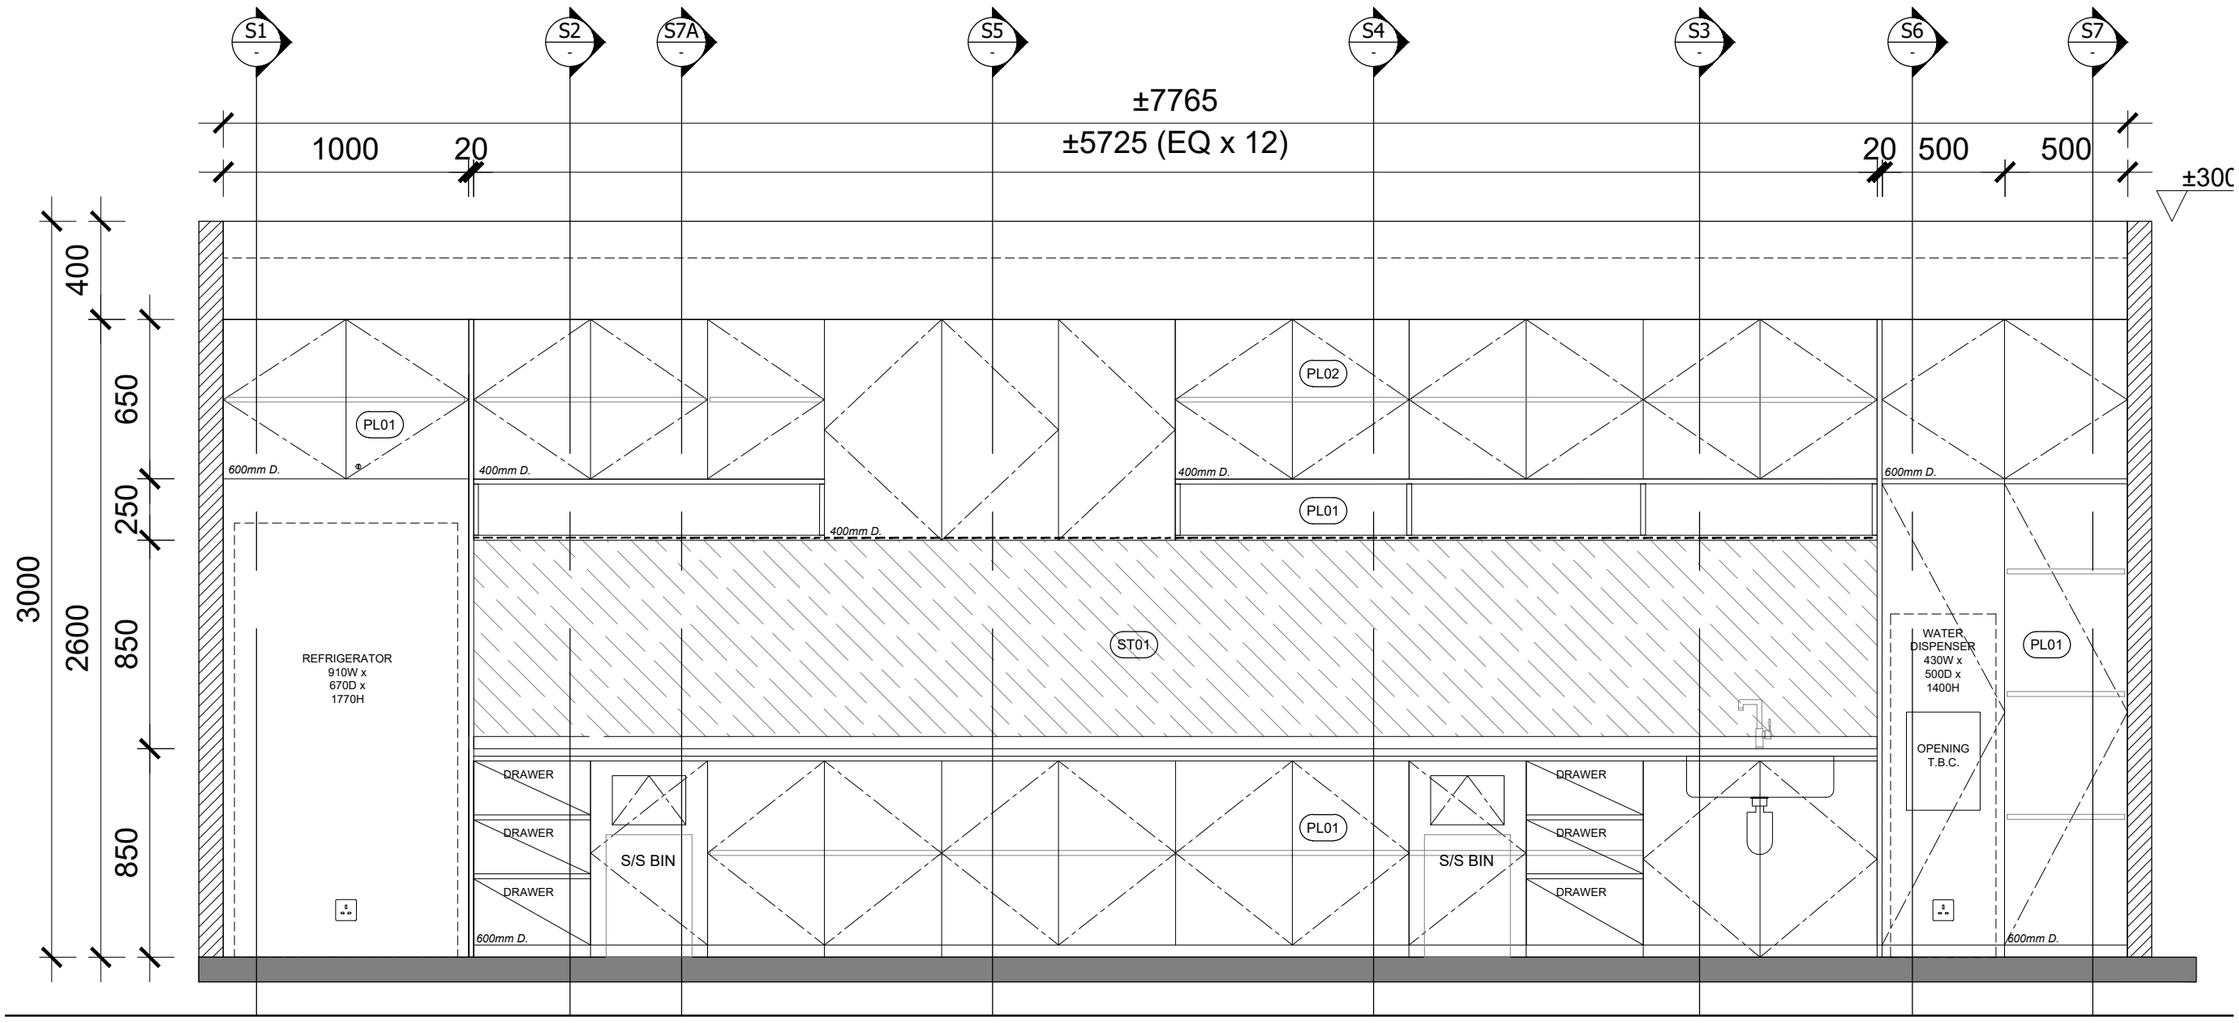

1 ELEVATION
1:25@A3

REVISIONS

DATE	DESCRIPTIONS	REVISION
-	-	-

TENDER
RESTRICTED INFORMATION

CLIENT

中國人壽 CHINA LIFE | 海外 |

Colliers

AC design group limited


ALL DESIGN ARE THE PROPERTY OF AC DESIGN GROUP LIMITED AND CANNOT BE USED WITHOUT THEIR WRITTEN PERMISSION.

ALL MEASUREMENT MUST BE VERIFIED ON SITE BEFORE CONSTRUCTION. CONTRACTORS SHALL NOTIFY THE DESIGNER OF ANY DISCREPANCY BEFORE STARTING WORK. AC DESIGN GROUP LIMITED WILL NOT RESPONSIBLE FOR ANY ERRORS SHOULD THE CONTRACTOR FAIL TO OBSERVE THIS PROCEDURE. THE CONTRACTOR SHALL BE RESPONSIBLE FOR ANY ERRORS RESULTING FROM FAILURE TO DO SO.


PROJECT NAME
CLI (OVERSEAS) COMPANY LIMITED
AT
UNIT 04-06, 21/F, TOWER 1
INTERNATIONAL GATEWAY CENTRE,
1 WUI MAN RD, JORDAN, WEST KOWLOON, H.K.

DRAWING TITLE
DETAIL OF PANTRY CABINET (J03)


PROJECT NO. 811-260901	
SCALE **1:25@A3**	DATE OF ISSUE **2026-11-13**
DRAWN BY **CAD**	CHECKED BY **-**
DESIGNED BY **FS**	APPROVED BY **-**
DRAWING NO. **IGC-21F-303**	REVISION **R00**

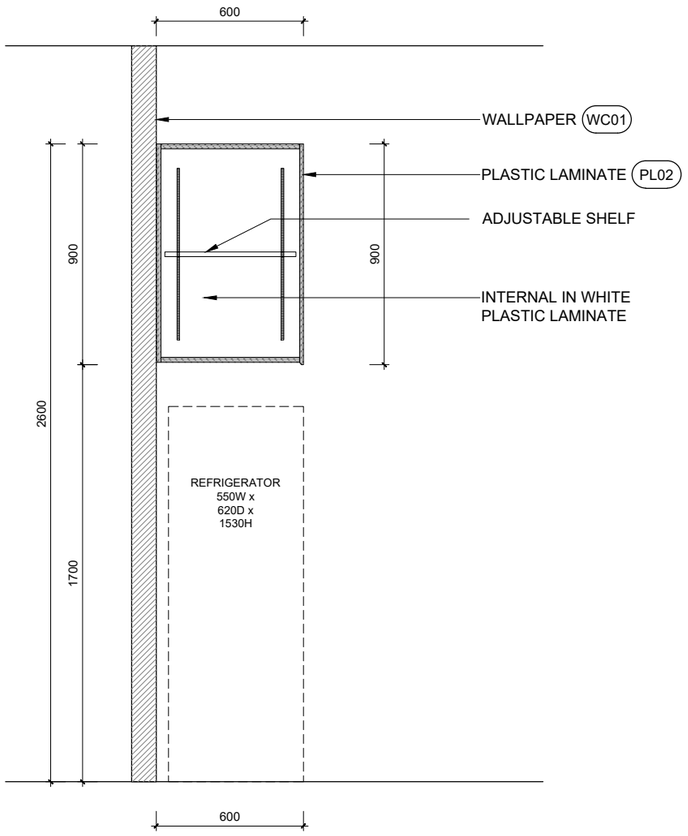

S1 DETAIL
1:25@A3

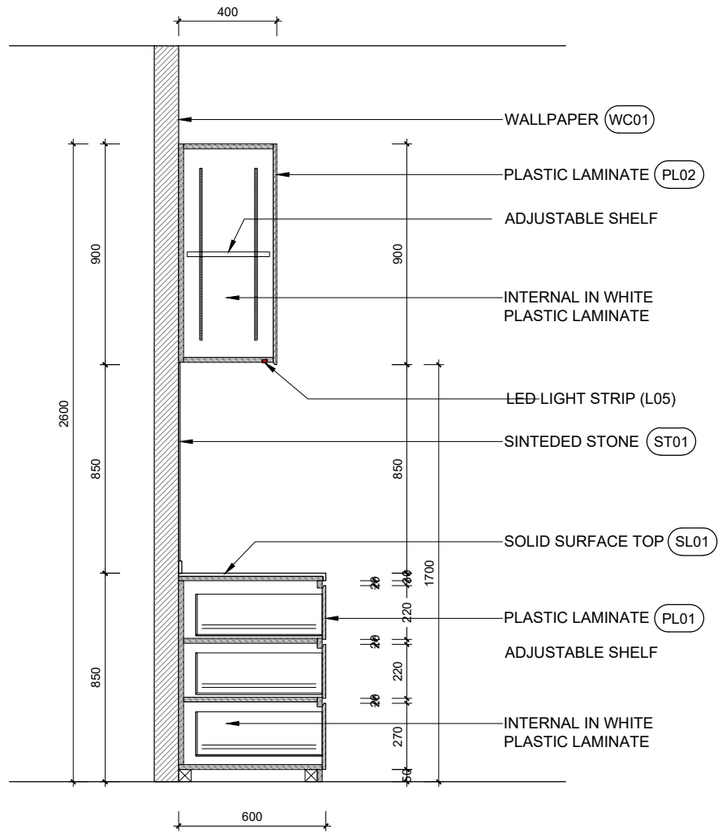

S2 DETAIL
1:25@A3

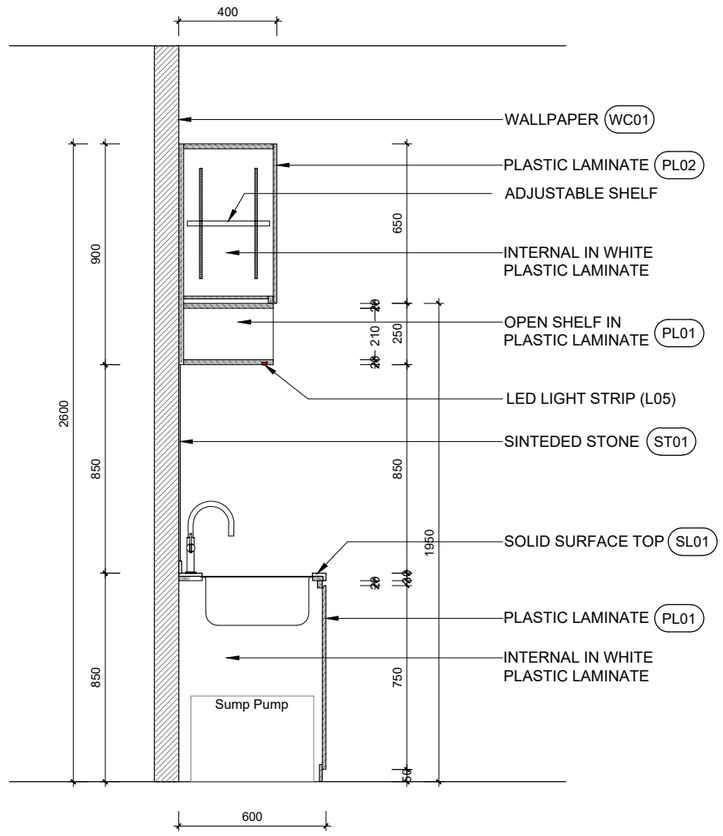

S3 DETAIL
1:25@A3

REVISIONS

DATE	DESCRIPTIONS	REVISION
-	-	-

TENDER
RESTRICTED INFORMATION

CLIENT

中國人壽 CHINA LIFE | 海外

Colliers

AC design group limited

ALL DESIGN ARE THE PROPERTY OF
AC DESIGN GROUP LIMITED AND CANNOT BE
USED WITHOUT THEIR WRITTEN PERMISSION.


ALL MEASUREMENT MUST BE VERIFIED
ON SITE BEFORE CONSTRUCTION.
CONTRACTORS SHALL NOTIFY THE DESIGNER
OF ANY DISCREPANCY BEFORE STARTING
WORK. AC DESIGN GROUP LIMITED WILL NOT
RESPONSIBLE FOR ANY ERRORS SHOULD
THE CONTRACTOR FAIL TO OBSERVE THIS
PROCEDURE. THE CONTRACTOR SHALL BE
RESPONSIBLE FOR ANY ERRORS RESULTING
FROM FAILURE TO DO SO.

PROJECT NAME
CLI (OVERSEAS) COMPANY LIMITED
AT
UNIT 04-06, 21/F, TOWER 1
INTERNATIONAL GATEWAY CENTRE,
1 WUI MAN RD, JORDAN, WEST KOWLOON, H.K.


DRAWING TITLE
DETAIL OF PANTRY CABINET (J03)

PROJECT NO.
811-260901


SCALE	DATE OF ISSUE
1:25@A3	**2026-11-13**
DRAWN BY	CHECKED BY
CAD	**-**
DESIGNED BY	APPROVED BY
FS	**-**
DRAWING NO.	REVISION
IGC-21F-304	**R00**

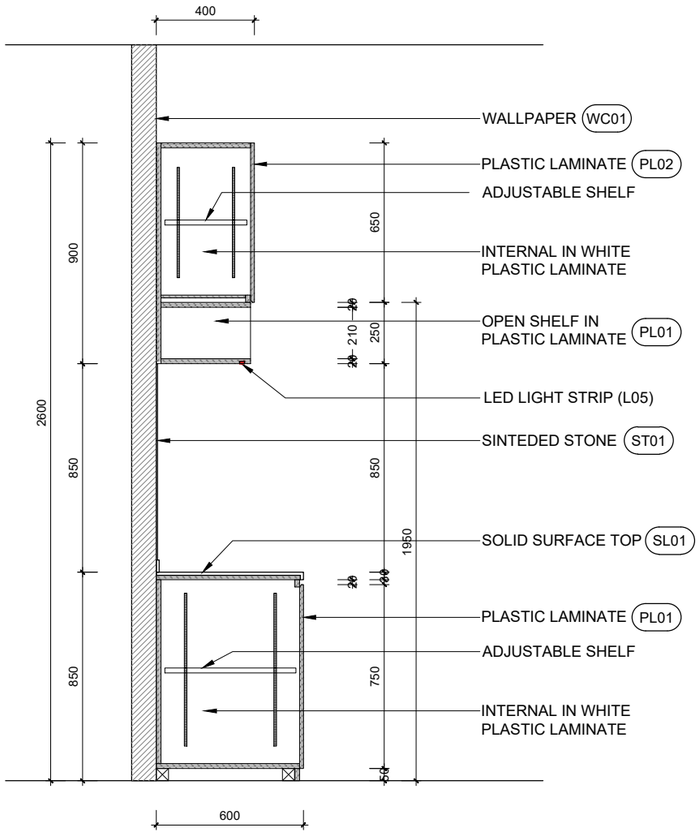

S4 DETAIL
1:25@A3

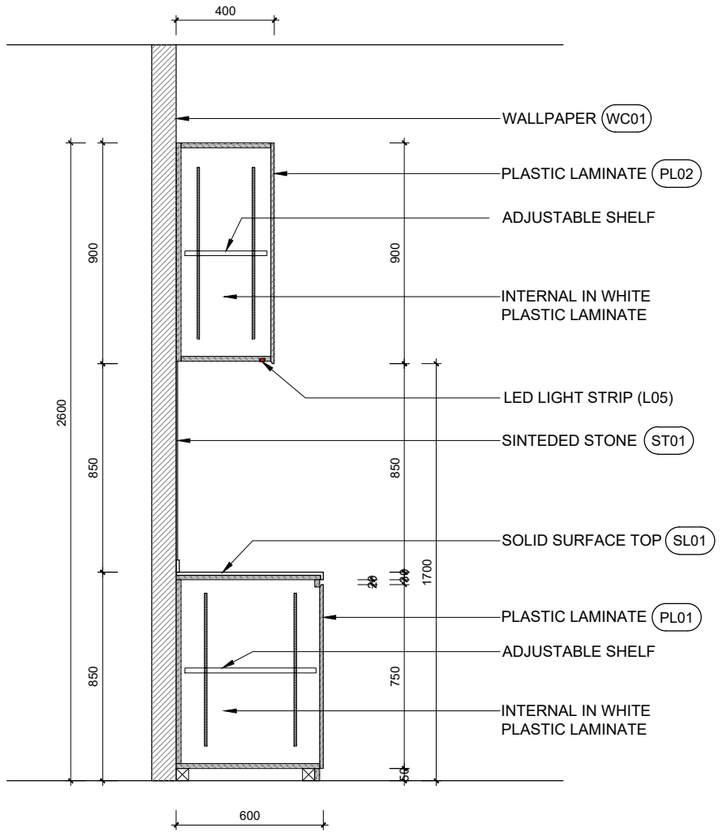

S5 DETAIL
1:25@A3

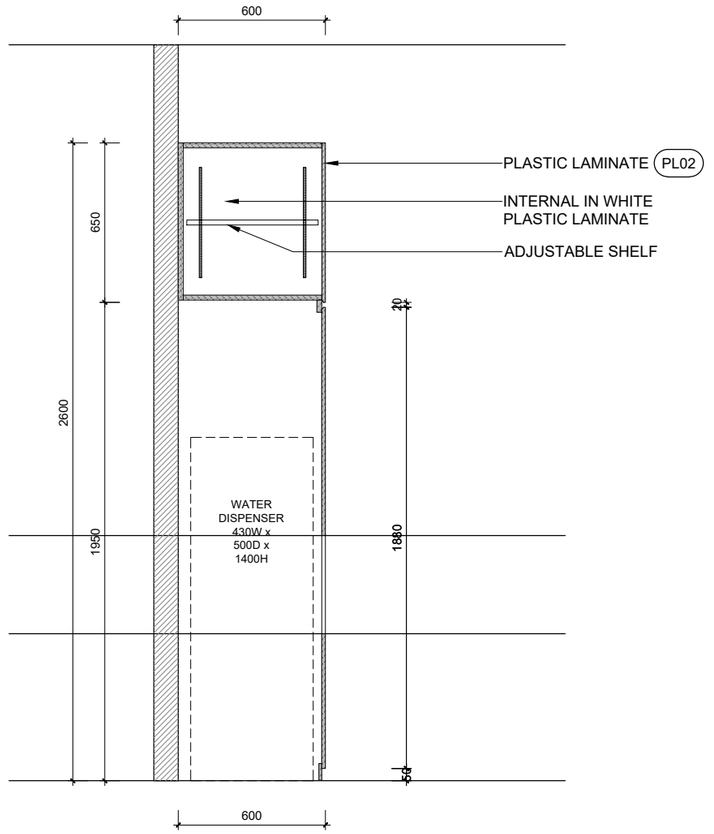

S6 DETAIL
1:25@A3

REVISIONS

DATE	DESCRIPTIONS	REVISION
-	-	-

TENDER
RESTRICTED INFORMATION

CLIENT

中國人壽 CHINA LIFE | 海外

Colliers

AC design group limited

ALL DESIGN ARE THE PROPERTY OF AC DESIGN GROUP LIMITED AND CANNOT BE USED WITHOUT THEIR WRITTEN PERMISSION.


ALL MEASUREMENT MUST BE VERIFIED ON SITE BEFORE CONSTRUCTION. CONTRACTORS SHALL NOTIFY THE DESIGNER OF ANY DISCREPANCY BEFORE STARTING WORK. AC DESIGN GROUP LIMITED WILL NOT RESPONSIBLE FOR ANY ERRORS SHOULD THE CONTRACTOR FAIL TO OBSERVE THIS PROCEDURE. THE CONTRACTOR SHALL BE RESPONSIBLE FOR ANY ERRORS RESULTING FROM FAILURE TO DO SO.

PROJECT NAME
CLI (OVERSEAS) COMPANY LIMITED
AT
UNIT 04-06, 21/F, TOWER 1
INTERNATIONAL GATEWAY CENTRE,
1 WUI MAN RD, JORDAN, WEST KOWLOON, H.K.


DRAWING TITLE
DETAIL OF PANTRY CABINET (J03)

PROJECT NO.
811-260901

SCALE	DATE OF ISSUE
1:25@A3	**2026-11-13**
DRAWN BY	CHECKED BY
CAD	**-**
DESIGNED BY	APPROVED BY
FS	**-**
DRAWING NO.	REVISION
IGC-21F-305	**R00**

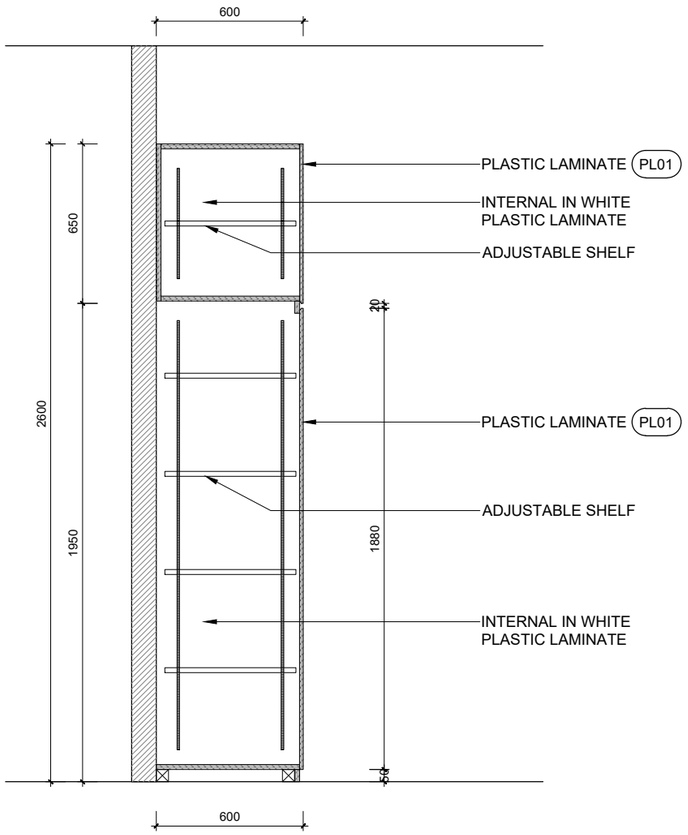

S7 DETAIL
1:25@A3

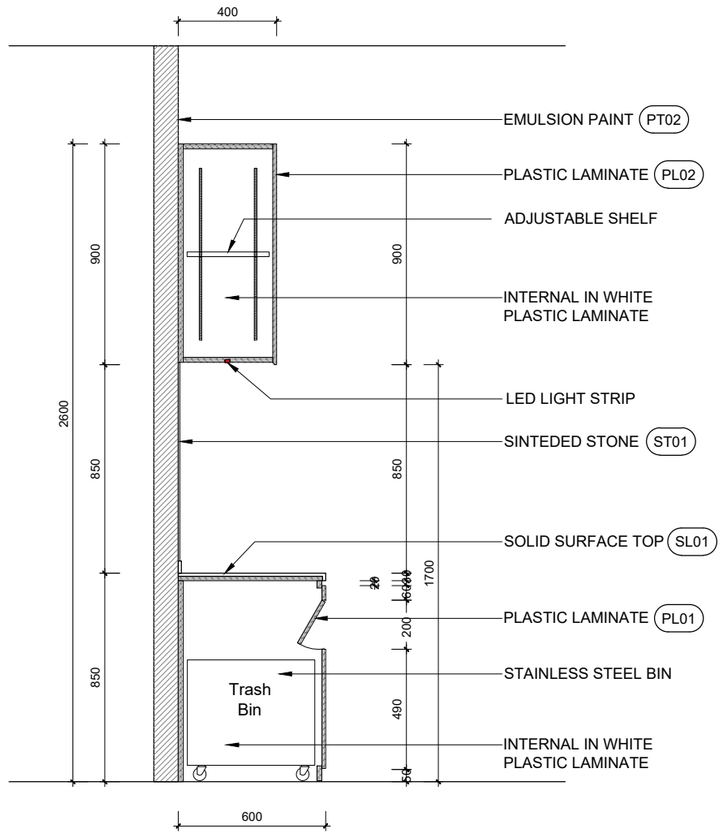

S7A DETAIL
1:25@A3

REVISIONS

DATE	DESCRIPTIONS	REVISION
-	-	-

TENDER
RESTRICTED INFORMATION

CLIENT

中國人壽 CHINA LIFE 海外

Colliers

AC design group limited

ALL DESIGN ARE THE PROPERTY OF AC DESIGN GROUP LIMITED AND CANNOT BE USED WITHOUT THEIR WRITTEN PERMISSION.

ALL MEASUREMENT MUST BE VERIFIED ON SITE BEFORE CONSTRUCTION. CONTRACTORS SHALL NOTIFY THE DESIGNER OF ANY DISCREPANCY BEFORE STARTING WORK. AC DESIGN GROUP LIMITED WILL NOT RESPONSIBLE FOR ANY ERRORS SHOULD THE CONTRACTOR FAIL TO OBSERVE THIS PROCEDURE. THE CONTRACTOR SHALL BE RESPONSIBLE FOR ANY ERRORS RESULTING FROM FAILURE TO DO SO.


PROJECT NAME
CLI (OVERSEAS) COMPANY LIMITED
AT
UNIT 04-06, 21/F, TOWER 1
INTERNATIONAL GATEWAY CENTRE,
1 WUI MAN RD, JORDAN, WEST KOWLOON, H.K.


DRAWING TITLE
DETAIL OF PANTRY CABINET (J03)


PROJECT NO.
811-260901

SCALE	DATE OF ISSUE
1:25@A3	**2026-11-13**
DRAWN BY	CHECKED BY
CAD	**-**
DESIGNED BY	APPROVED BY
FS	**-**


DRAWING NO. **IGC-21F-306**
REVISION **R00**

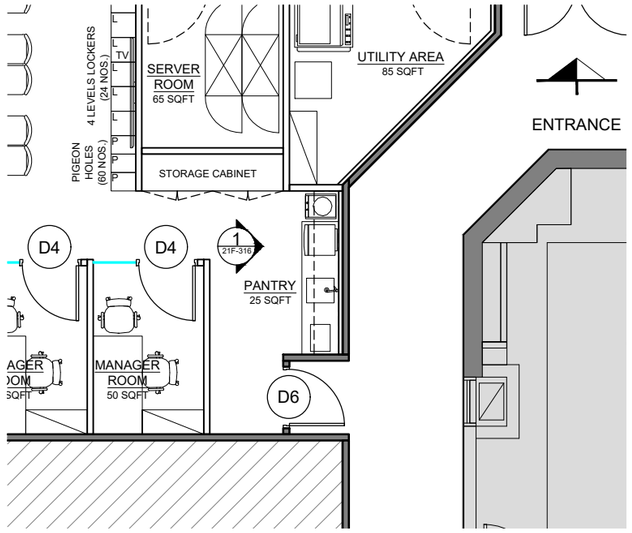

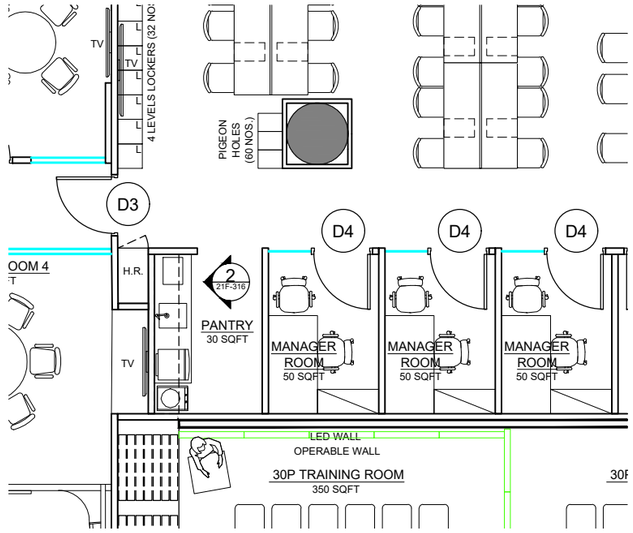

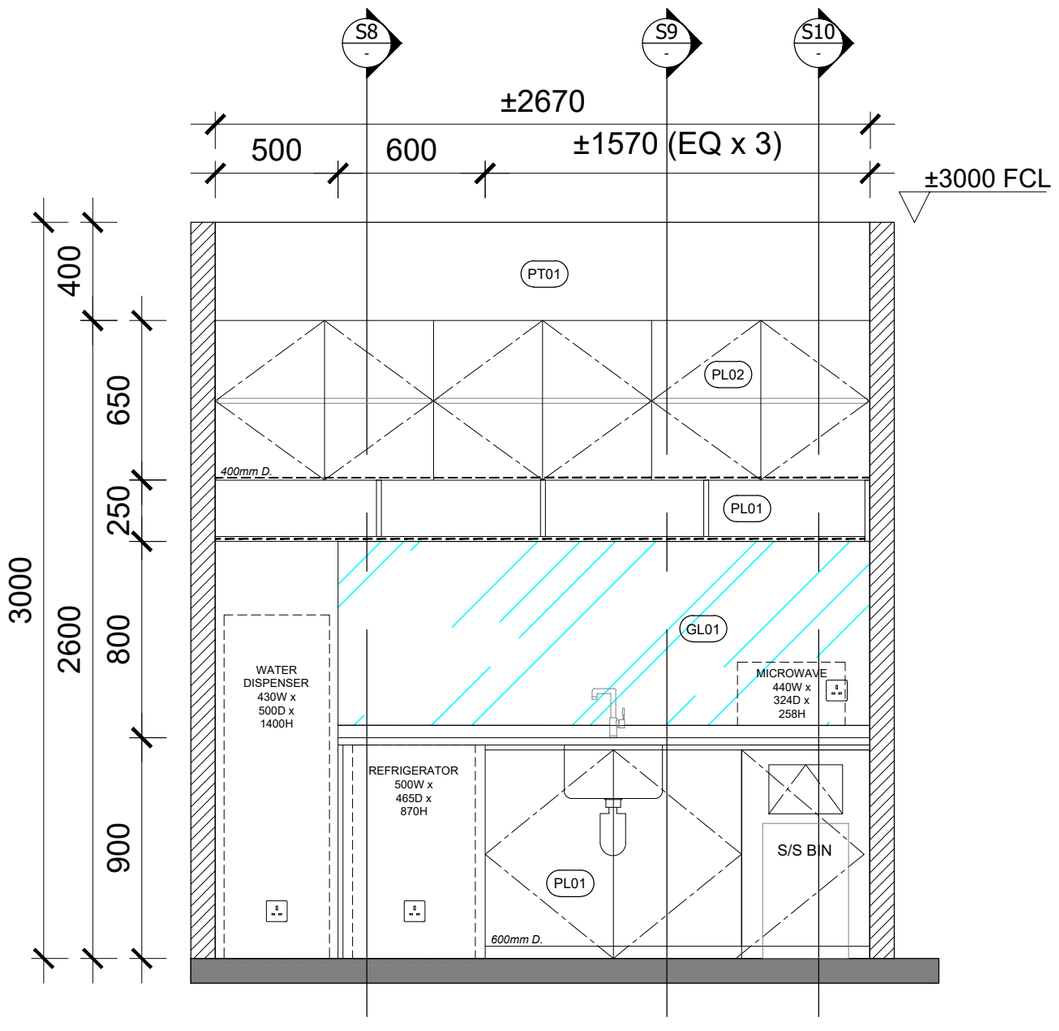

1 ELEVATION
1:25@A3

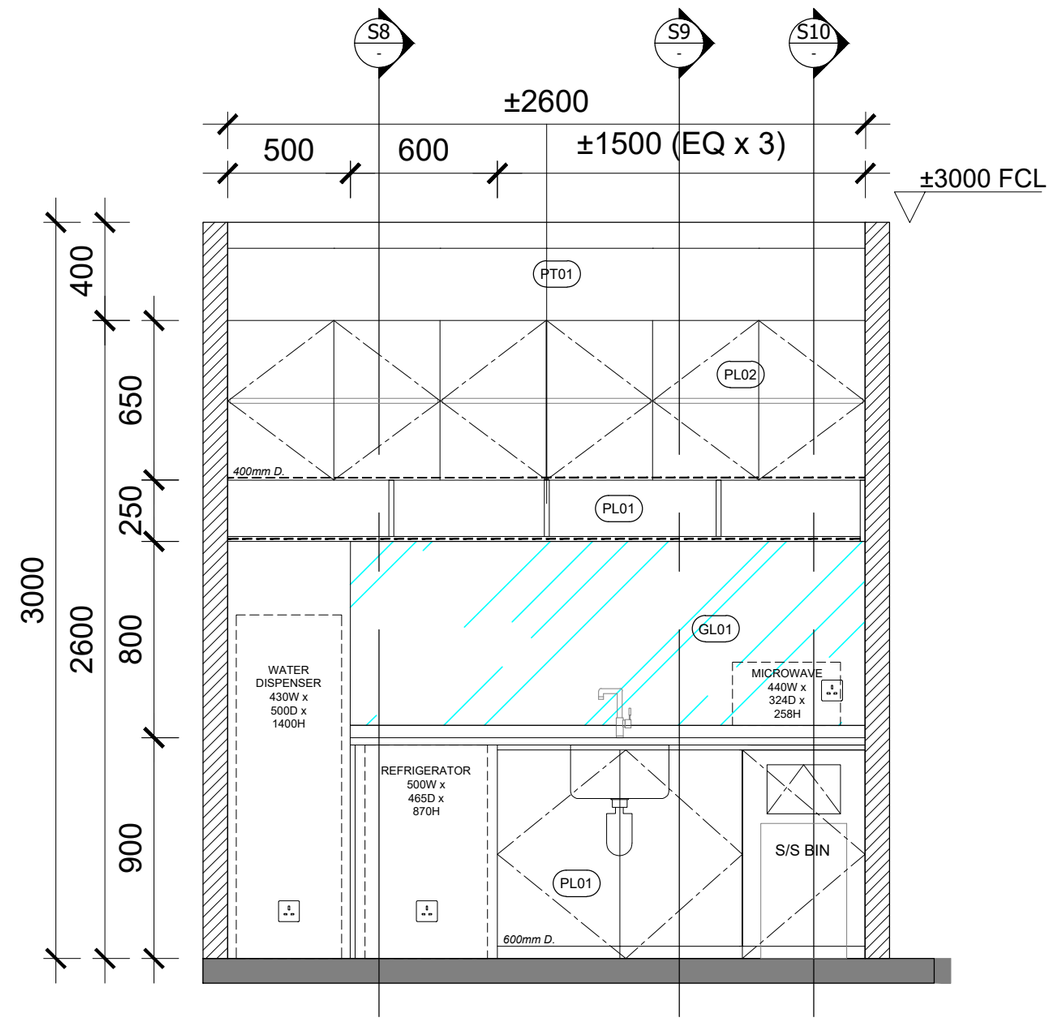

2 ELEVATION
1:25@A3

REVISIONS

DATE	DESCRIPTIONS	REVISION
-	-	-

TENDER
RESTRICTED INFORMATION

CLIENT

中國人壽 CHINA LIFE | 海外

Colliers

AC design group limited

ALL DESIGN ARE THE PROPERTY OF AC DESIGN GROUP LIMITED AND CANNOT BE USED WITHOUT THEIR WRITTEN PERMISSION.


ALL MEASUREMENT MUST BE VERIFIED ON SITE BEFORE CONSTRUCTION. CONTRACTORS SHALL NOTIFY THE DESIGNER OF ANY DISCREPANCY BEFORE STARTING WORK. AC DESIGN GROUP LIMITED WILL NOT RESPONSIBLE FOR ANY ERRORS SHOULD THE CONTRACTOR FAIL TO OBSERVE THIS PROCEDURE. THE CONTRACTOR SHALL BE RESPONSIBLE FOR ANY ERRORS RESULTING FROM FAILURE TO DO SO.


PROJECT NAME
CLI (OVERSEAS) COMPANY LIMITED
AT
UNIT 04-06, 21/F, TOWER 1
INTERNATIONAL GATEWAY CENTRE,
1 WUI MAN RD, JORDAN, WEST KOWLOON, H.K.

DRAWING TITLE
DETAIL OF PANTRY CABINET (J04,5)


PROJECT NO.
811-260901

SCALE	DATE OF ISSUE
1:25@A3	**2026-11-13**
DRAWN BY	CHECKED BY
CAD	**-**
DESIGNED BY	APPROVED BY
FS	**-**
DRAWING NO.	REVISION
IGC-21F-307	**R00**

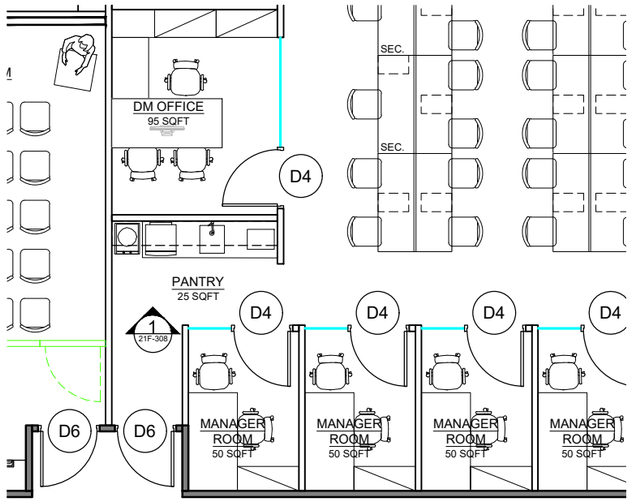

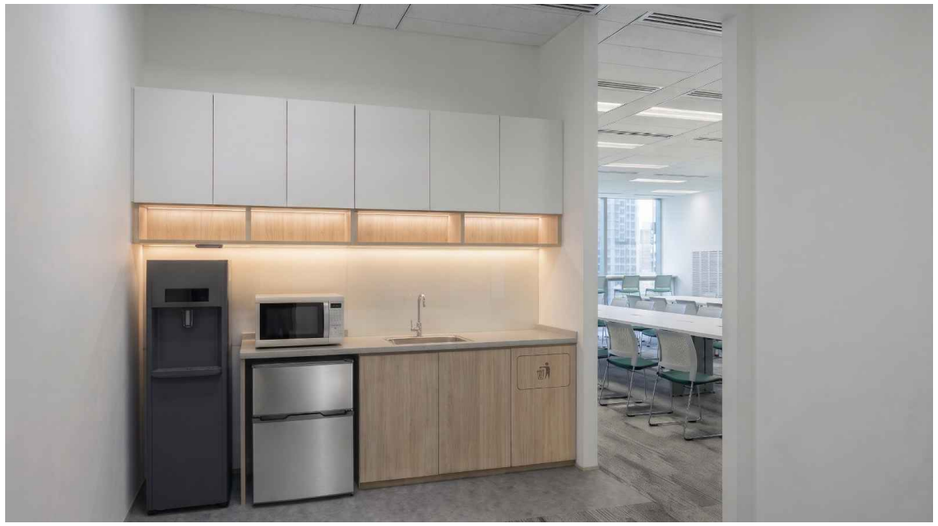

REFERENCE IMAGE

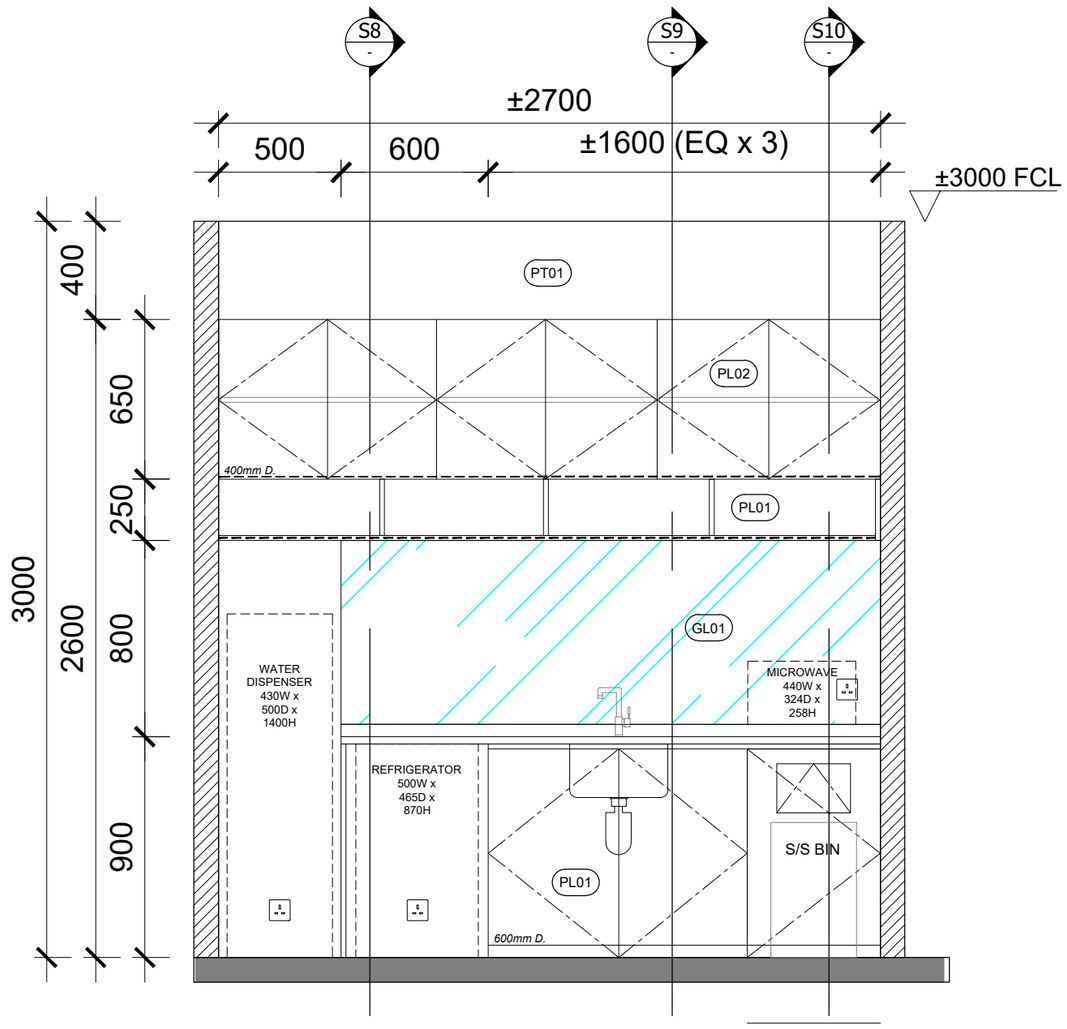

1 ELEVATION
1:25@A3

REVISIONS

DATE	DESCRIPTIONS	REVISION
-	-	-

TENDER
RESTRICTED INFORMATION

CLIENT

中國人壽 CHINA LIFE | 海外

Colliers

AC design group limited

ALL DESIGN ARE THE PROPERTY OF AC DESIGN GROUP LIMITED AND CANNOT BE USED WITHOUT THEIR WRITTEN PERMISSION.


ALL MEASUREMENT MUST BE VERIFIED ON SITE BEFORE CONSTRUCTION. CONTRACTORS SHALL NOTIFY THE DESIGNER OF ANY DISCREPANCY BEFORE STARTING WORK. AC DESIGN GROUP LIMITED WILL NOT RESPONSIBLE FOR ANY ERRORS SHOULD THE CONTRACTOR FAIL TO OBSERVE THIS PROCEDURE. THE CONTRACTOR SHALL BE RESPONSIBLE FOR ANY ERRORS RESULTING FROM FAILURE TO DO SO.

PROJECT NAME
CLI (OVERSEAS) COMPANY LIMITED
AT
UNIT 04-06, 21/F, TOWER 1
INTERNATIONAL GATEWAY CENTRE,
1 WUI MAN RD, JORDAN, WEST KOWLOON, H.K.


DRAWING TITLE
DETAIL OF PANTRY CABINET (J03)

PROJECT NO.
811-260901


SCALE	DATE OF ISSUE
1:25@A3	**2026-11-13**
DRAWN BY	CHECKED BY
CAD	**-**
DESIGNED BY	APPROVED BY
FS	**-**
DRAWING NO.	REVISION
IGC-21F-308	**R00**

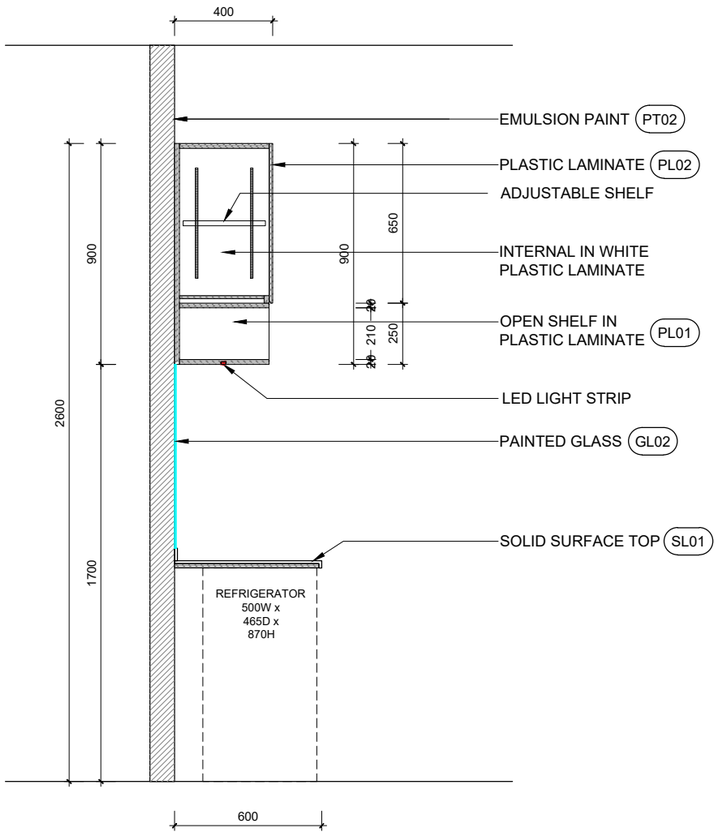

S8 DETAIL
1:5@A3

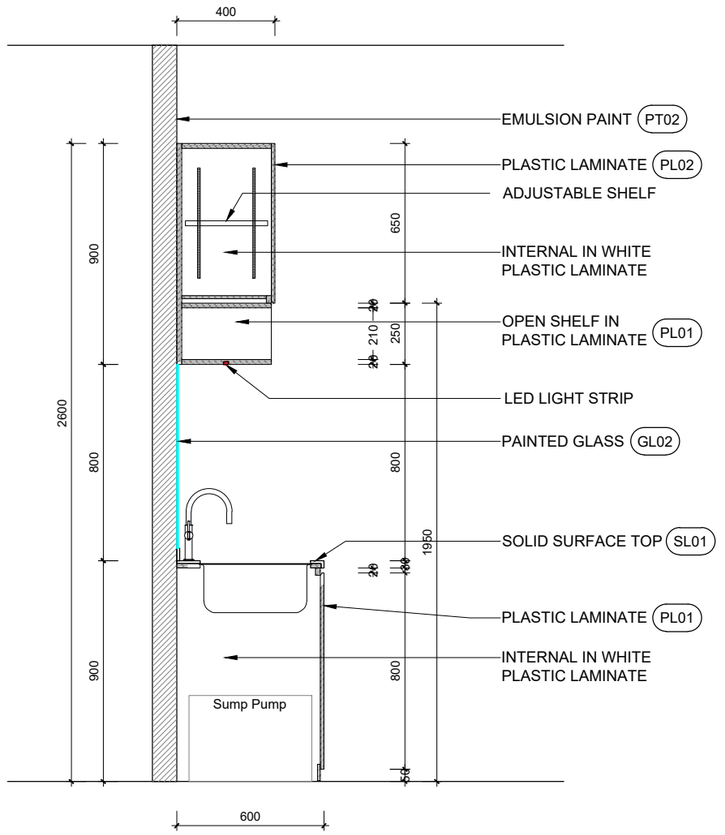

S9 DETAIL
1:5@A3

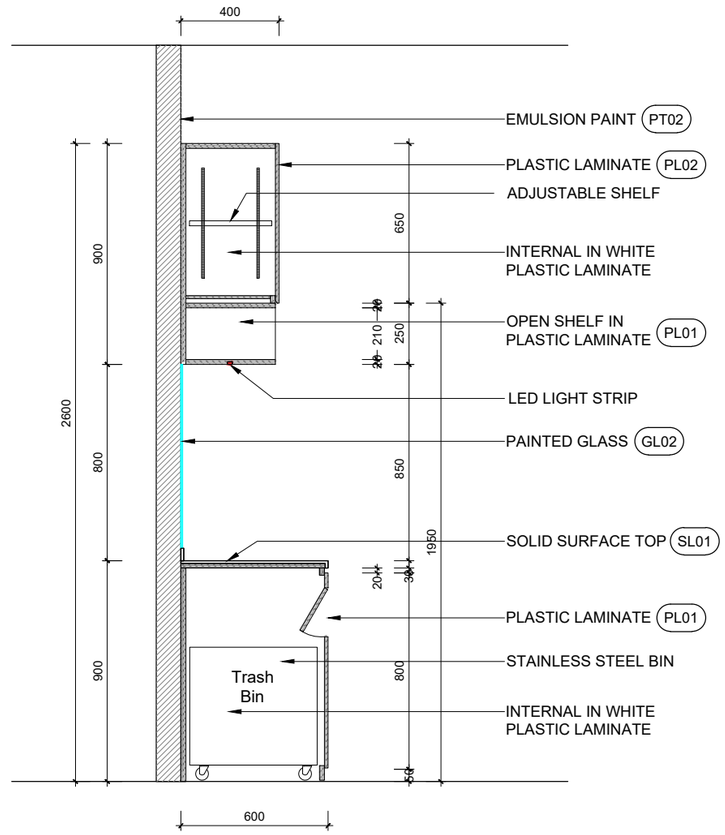

S10 DETAIL
1:5@A3

REVISIONS

DATE	DESCRIPTIONS	REVISION
-	-	-

TENDER
RESTRICTED INFORMATION

CLIENT

中國人壽 CHINA LIFE 海外

Colliers

AC design group limited

ALL DESIGN ARE THE PROPERTY OF AC DESIGN GROUP LIMITED AND CANNOT BE USED WITHOUT THEIR WRITTEN PERMISSION.

ALL MEASUREMENT MUST BE VERIFIED ON SITE BEFORE CONSTRUCTION. CONTRACTORS SHALL NOTIFY THE DESIGNER OF ANY DISCREPANCY BEFORE STARTING WORK. AC DESIGN GROUP LIMITED WILL NOT RESPONSIBLE FOR ANY ERRORS SHOULD THE CONTRACTOR FAIL TO OBSERVE THIS PROCEDURE. THE CONTRACTOR SHALL BE RESPONSIBLE FOR ANY ERRORS RESULTING FROM FAILURE TO DO SO.


PROJECT NAME
CLI (OVERSEAS) COMPANY LIMITED
AT
UNIT 04-06, 21/F, TOWER 1
INTERNATIONAL GATEWAY CENTRE,
1 WUI MAN RD, JORDAN, WEST KOWLOON, H.K.

DRAWING TITLE
DETAIL OF PANTRY CABINET (J03)


PROJECT NO.
811-260901

SCALE	DATE OF ISSUE
1:100@A3	**2026-11-13**
DRAWN BY	CHECKED BY
CAD	**-**
DESIGNED BY	APPROVED BY
FS	**-**


DRAWING NO. **IGC-21F-309**
REVISION **R00**

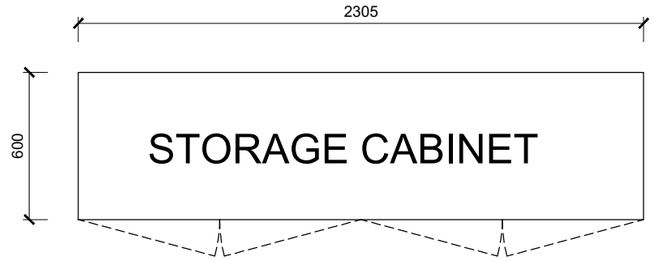

- PLAN
1:25@A3

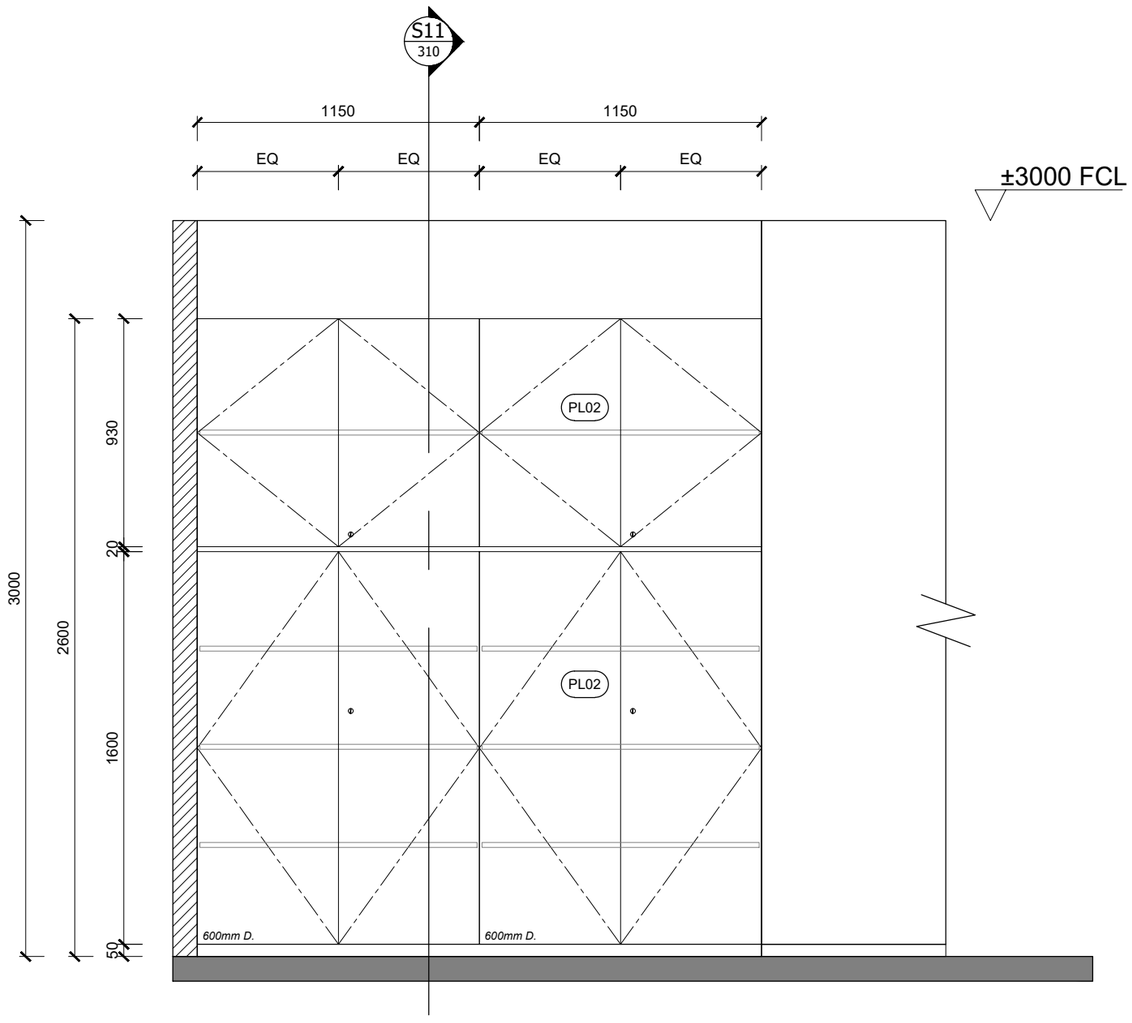

1 ELEVATION
1:25@A3

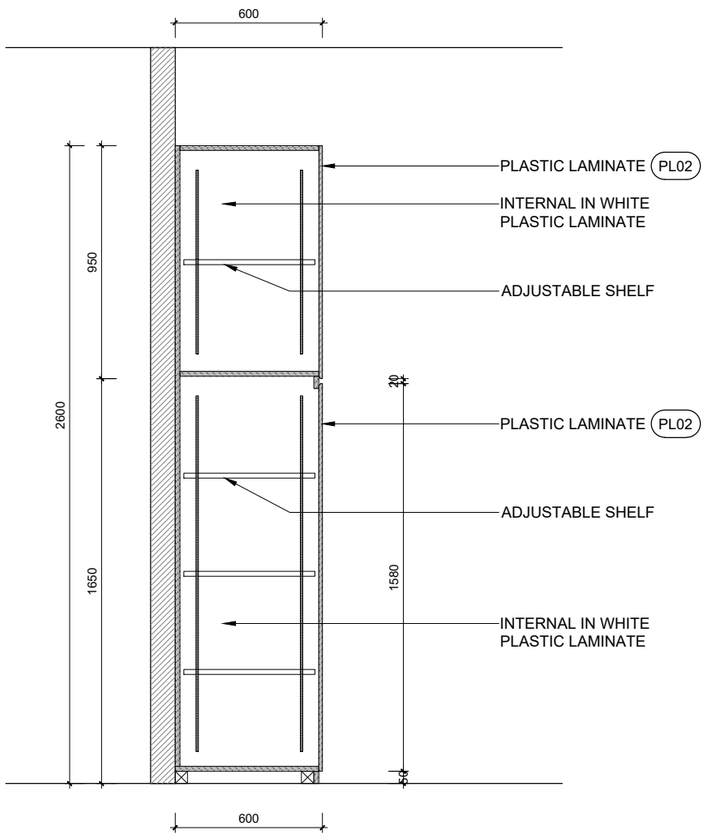

S11 SECTION
1:25@A3

REVISIONS

DATE	DESCRIPTIONS	REVISION
-	-	-

TENDER
RESTRICTED INFORMATION

CLIENT

中國人壽 CHINA LIFE | 海外

Colliers

AC design group limited


ALL DESIGN ARE THE PROPERTY OF AC DESIGN GROUP LIMITED AND CANNOT BE USED WITHOUT THEIR WRITTEN PERMISSION.

ALL MEASUREMENT MUST BE VERIFIED ON SITE BEFORE CONSTRUCTION. CONTRACTORS SHALL NOTIFY THE DESIGNER OF ANY DISCREPANCY BEFORE STARTING WORK. AC DESIGN GROUP LIMITED WILL NOT RESPONSIBLE FOR ANY ERRORS SHOULD THE CONTRACTOR FAIL TO OBSERVE THIS PROCEDURE. THE CONTRACTOR SHALL BE RESPONSIBLE FOR ANY ERRORS RESULTING FROM FAILURE TO DO SO.


PROJECT NAME
CLI (OVERSEAS) COMPANY LIMITED
AT
UNIT 04-06, 21/F, TOWER 1
INTERNATIONAL GATEWAY CENTRE,
1 WUI MAN RD, JORDAN, WEST KOWLOON, H.K.

DRAWING TITLE
DETAIL OF STORAGE CABINET (J07)


PROJECT NO.	
811-260901	
SCALE	DATE OF ISSUE
1:25@A3	**2026-11-13**
DRAWN BY	CHECKED BY
CAD	**-**
DESIGNED BY	APPROVED BY
FS	**-**
DRAWING NO.	REVISION
IGC-21F-310	**R00**

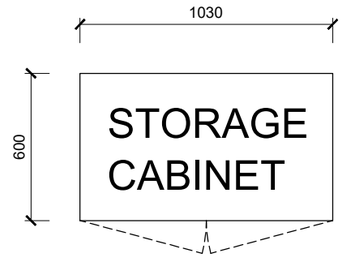

- PLAN
1:25@A3

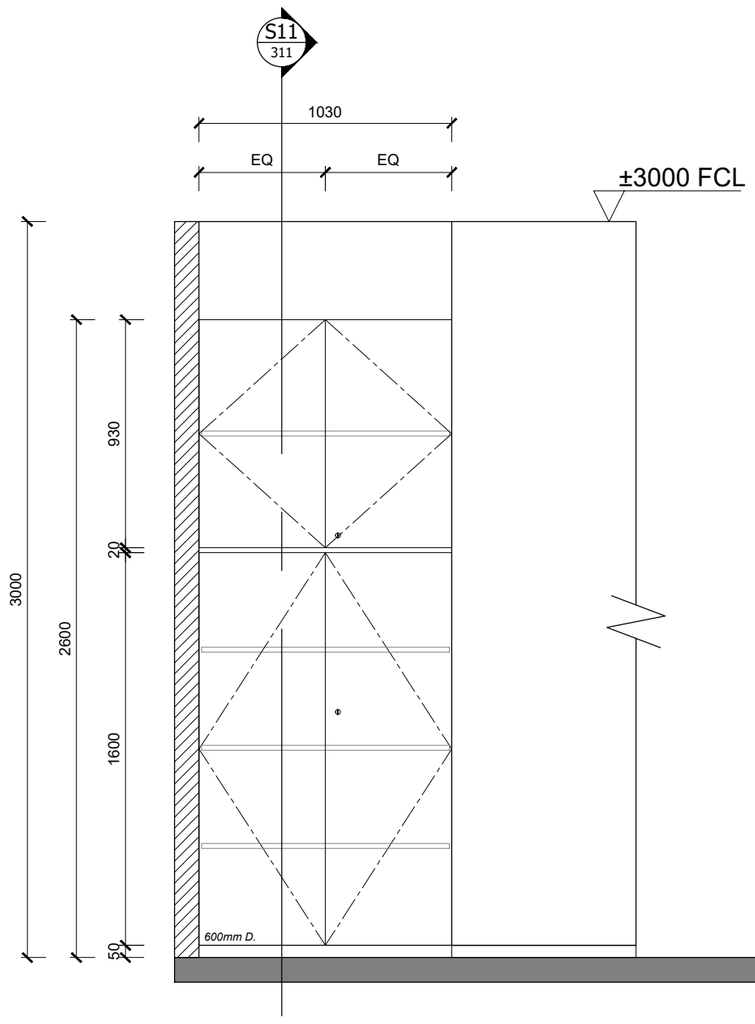

1 ELEVATION
1:25@A3

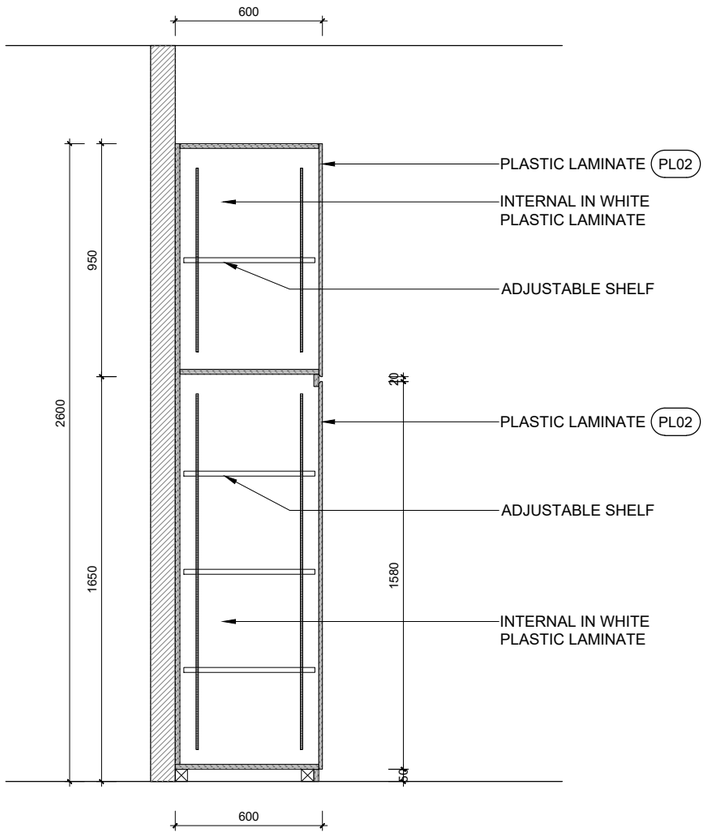

S11 DETAIL
1:5@A3

REVISIONS

DATE	DESCRIPTIONS	REVISION
-	-	-

TENDER
RESTRICTED INFORMATION

CLIENT

中國人壽 CHINA LIFE | 海外

Colliers

AC design group limited

ALL DESIGN ARE THE PROPERTY OF AC DESIGN GROUP LIMITED AND CANNOT BE USED WITHOUT THEIR WRITTEN PERMISSION.

ALL MEASUREMENT MUST BE VERIFIED ON SITE BEFORE CONSTRUCTION. CONTRACTORS SHALL NOTIFY THE DESIGNER OF ANY DISCREPANCY BEFORE STARTING WORK. AC DESIGN GROUP LIMITED WILL NOT RESPONSIBLE FOR ANY ERRORS SHOULD THE CONTRACTOR FAIL TO OBSERVE THIS PROCEDURE. THE CONTRACTOR SHALL BE RESPONSIBLE FOR ANY ERRORS RESULTING FROM FAILURE TO DO SO.


PROJECT NAME
CLI (OVERSEAS) COMPANY LIMITED
AT
UNIT 04-06, 21/F, TOWER 1
INTERNATIONAL GATEWAY CENTRE,
1 WUI MAN RD, JORDAN, WEST KOWLOON, H.K.

DRAWING TITLE
DETAIL OF STORAGE CABINET (J08)


PROJECT NO.
811-260901

SCALE	DATE OF ISSUE
1:25@A3	**2026-11-13**
DRAWN BY	CHECKED BY
CAD	**-**
DESIGNED BY	APPROVED BY
FS	**-**


DRAWING NO. **IGC-21F-311**
REVISION **R00**

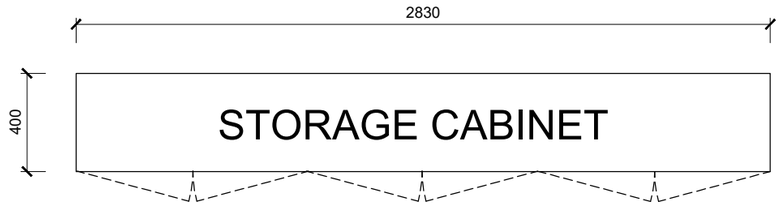

- PLAN
1:25@A3

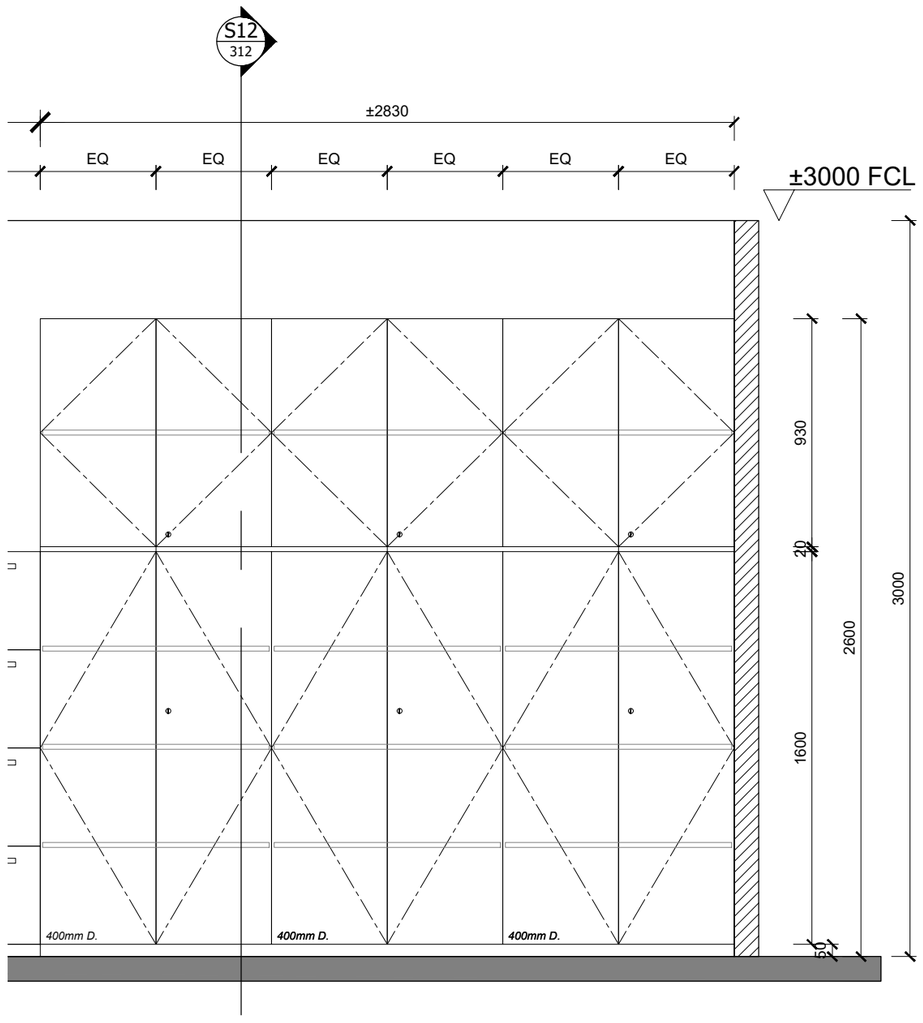

1 ELEVATION
1:25@A3

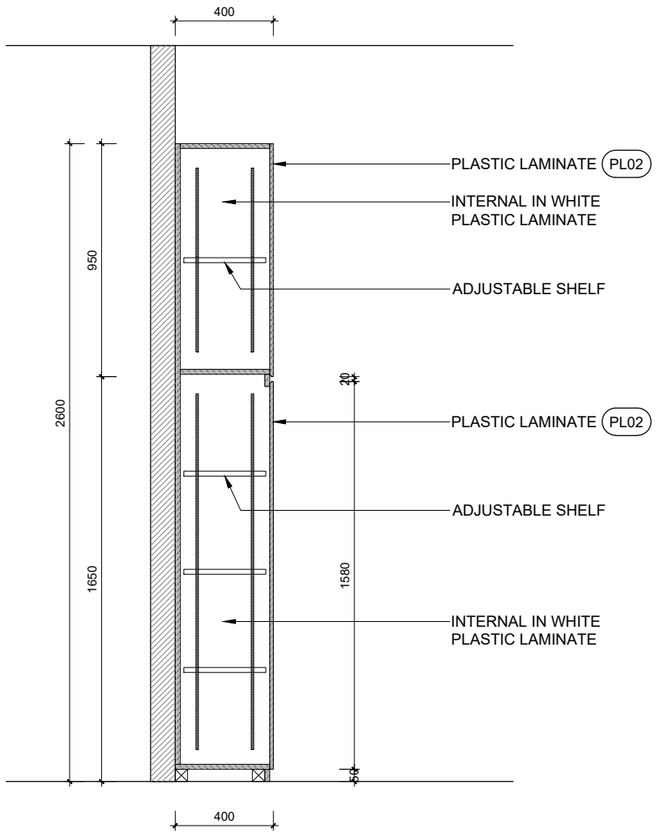

S12 DETAIL
1:25@A3

REVISIONS

DATE	DESCRIPTIONS	REVISION
-	-	-

TENDER
RESTRICTED INFORMATION

CLIENT

中國人壽 CHINA LIFE | 海外

Colliers

AC design group limited

ALL DESIGN ARE THE PROPERTY OF AC DESIGN GROUP LIMITED AND CANNOT BE USED WITHOUT THEIR WRITTEN PERMISSION.

ALL MEASUREMENT MUST BE VERIFIED ON SITE BEFORE CONSTRUCTION. CONTRACTORS SHALL NOTIFY THE DESIGNER OF ANY DISCREPANCY BEFORE STARTING WORK. AC DESIGN GROUP LIMITED WILL NOT RESPONSIBLE FOR ANY ERRORS SHOULD THE CONTRACTOR FAIL TO OBSERVE THIS PROCEDURE. THE CONTRACTOR SHALL BE RESPONSIBLE FOR ANY ERRORS RESULTING FROM FAILURE TO DO SO.


PROJECT NAME
CLI (OVERSEAS) COMPANY LIMITED
AT
UNIT 04-06, 21/F, TOWER 1
INTERNATIONAL GATEWAY CENTRE,
1 WUI MAN RD, JORDAN, WEST KOWLOON, H.K.

DRAWING TITLE
DETAIL OF HIGH STORAGE CABINET (J09)


PROJECT NO.
811-260901

SCALE	DATE OF ISSUE
1:25@A3	**2026-11-13**
DRAWN BY	CHECKED BY
CAD	**-**
DESIGNED BY	APPROVED BY
FS	**-**


DRAWING NO. **IGC-21F-312**
REVISION **R00**

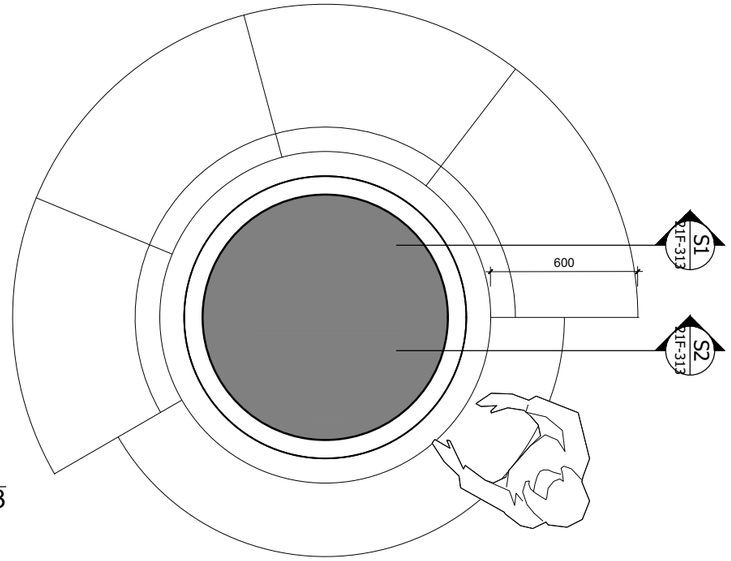

- PLAN
1:25@A3

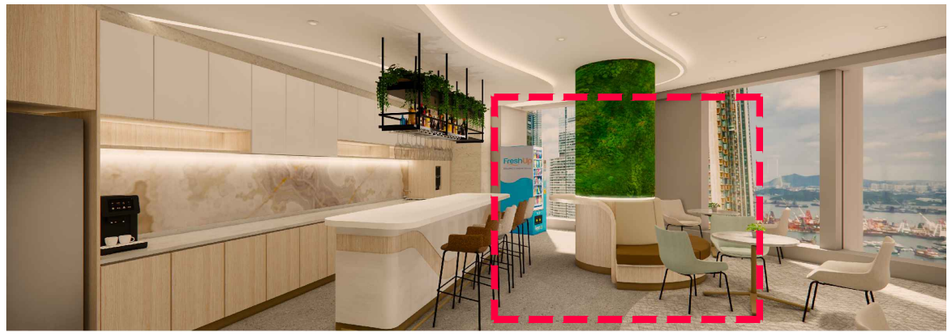


REFERENCE IMAGE

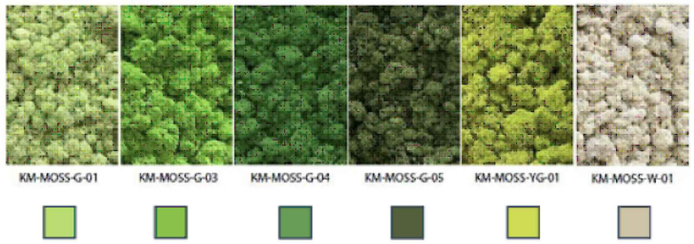




MOSS WALL REFERENCE

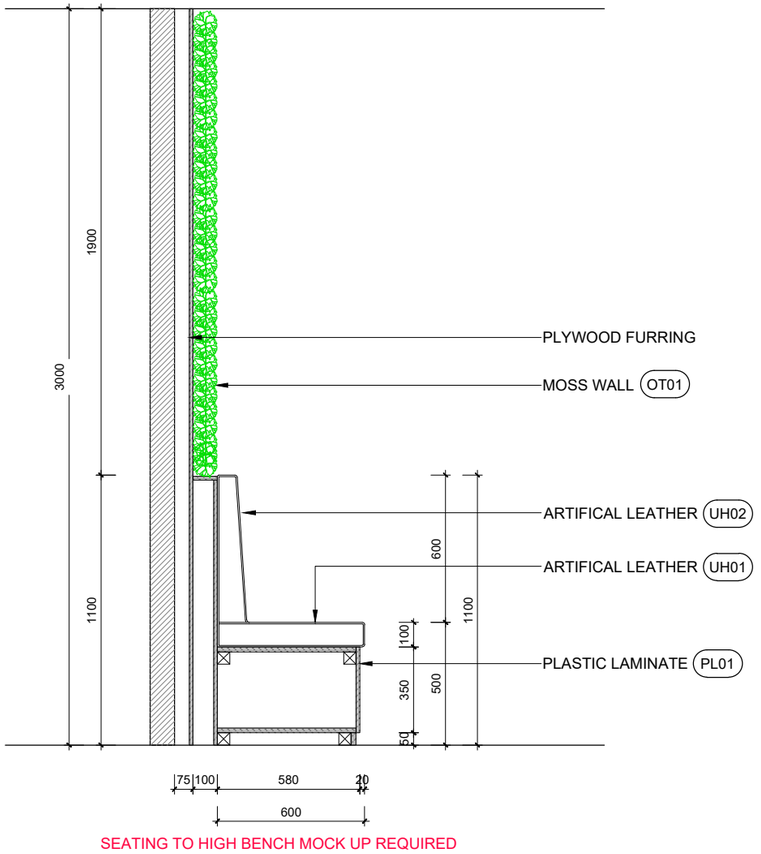

SEATING TO HIGH BENCH MOCK UP REQUIRED

S1 DETAIL
1:5@A3

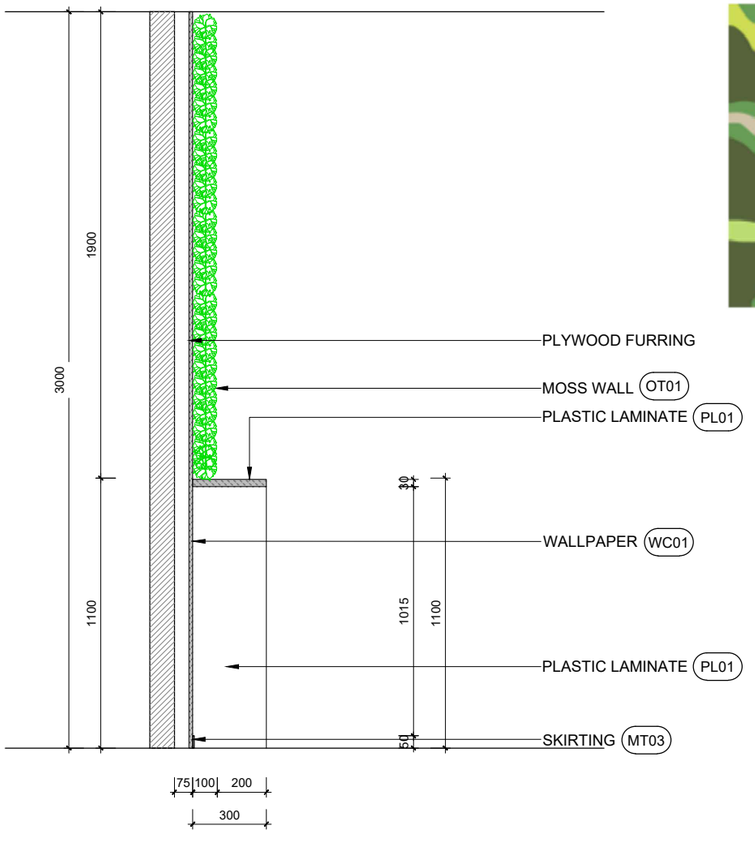

S2 DETAIL
1:5@A3

REVISIONS

DATE	DESCRIPTIONS	REVISION
-	-	-

TENDER
RESTRICTED INFORMATION

CLIENT

中國人壽 CHINA LIFE | 海外

Colliers

AC design group limited

ALL DESIGN ARE THE PROPERTY OF AC DESIGN GROUP LIMITED AND CANNOT BE USED WITHOUT THEIR WRITTEN PERMISSION.


ALL MEASUREMENT MUST BE VERIFIED ON SITE BEFORE CONSTRUCTION. CONTRACTORS SHALL NOTIFY THE DESIGNER OF ANY DISCREPANCY BEFORE STARTING WORK. AC DESIGN GROUP LIMITED WILL NOT RESPONSIBLE FOR ANY ERRORS SHOULD THE CONTRACTOR FAIL TO OBSERVE THIS PROCEDURE. THE CONTRACTOR SHALL BE RESPONSIBLE FOR ANY ERRORS RESULTING FROM FAILURE TO DO SO.

PROJECT NAME
CLI (OVERSEAS) COMPANY LIMITED
AT
UNIT 04-06, 21/F, TOWER 1
INTERNATIONAL GATEWAY CENTRE,
1 WUI MAN RD, JORDAN, WEST KOWLOON, H.K.

DRAWING TITLE
DETAIL OF SOFA SEATING (J10)

PROJECT NO.
811-260901


SCALE	DATE OF ISSUE
1:25@A3	**2026-11-13**
DRAWN BY	CHECKED BY
CAD	**-**
DESIGNED BY	APPROVED BY
FS	**-**
DRAWING NO.	REVISION
IGC-21F-313	**R00**

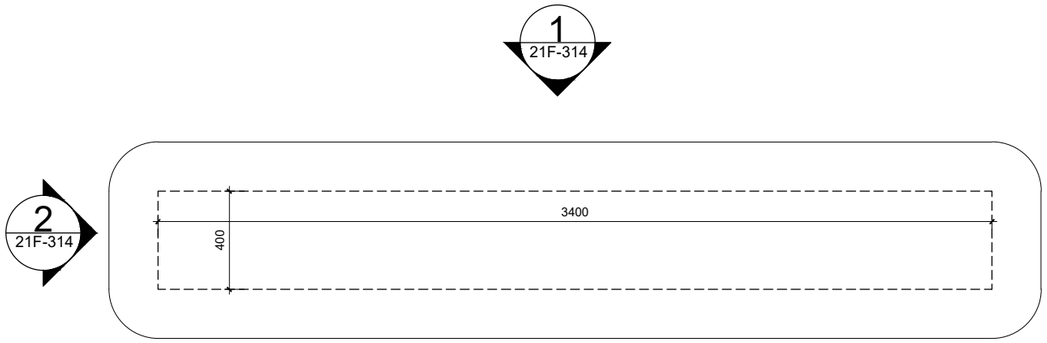


- PLAN
1:25@A3



REFERENCE IMAGE

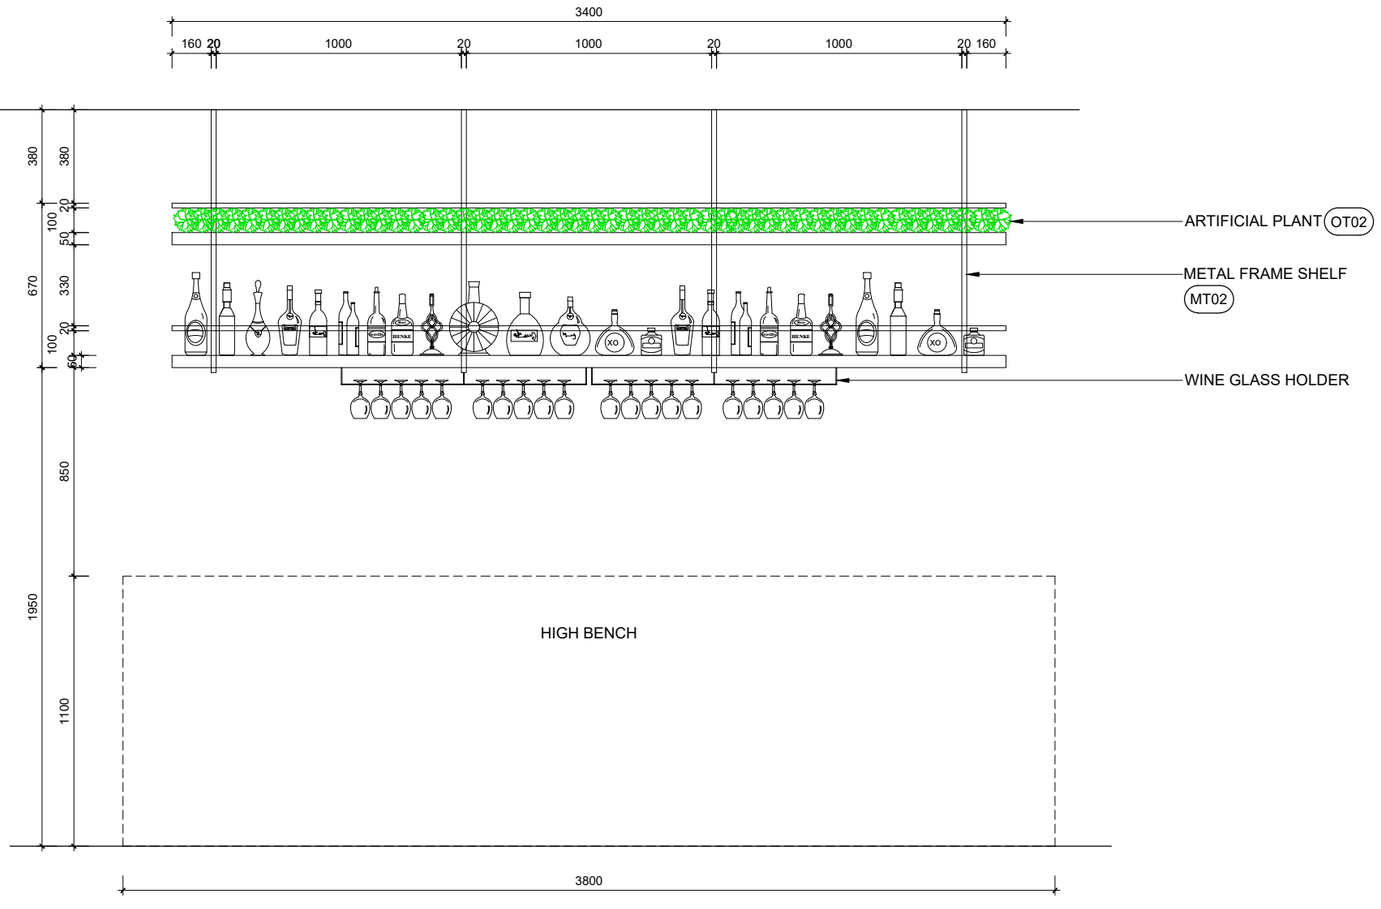

1 ELEVATION
1:25@A3

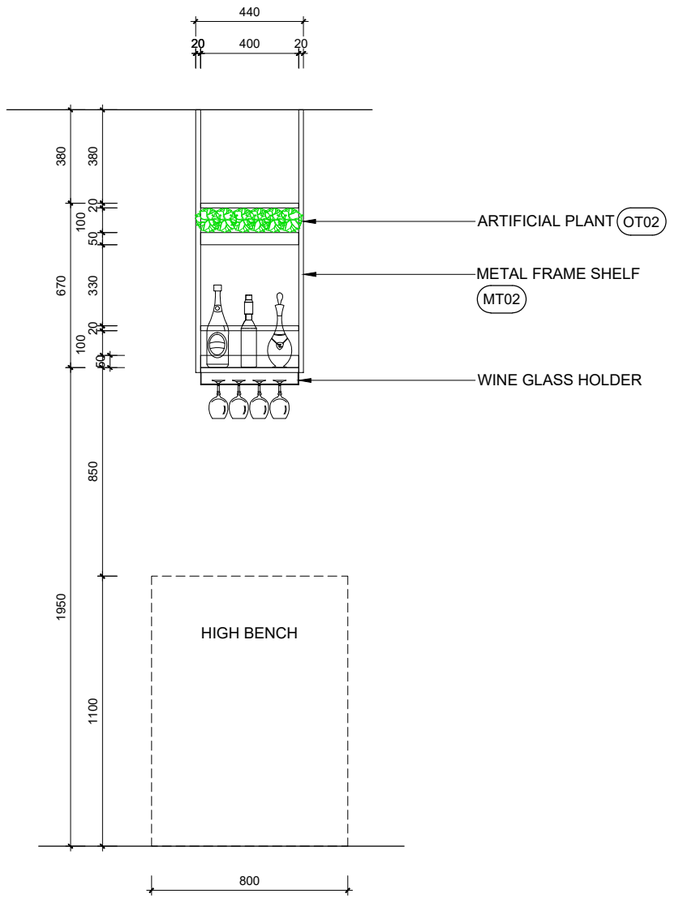

2 ELEVATION
1:25@A3

REVISIONS

DATE	DESCRIPTIONS	REVISION
-	-	-

TENDER
RESTRICTED INFORMATION

CLIENT

中國人壽 CHINA LIFE 海外

Colliers

AC design group limited

ALL DESIGN ARE THE PROPERTY OF AC DESIGN GROUP LIMITED AND CANNOT BE USED WITHOUT THEIR WRITTEN PERMISSION.


ALL MEASUREMENT MUST BE VERIFIED ON SITE BEFORE CONSTRUCTION. CONTRACTORS SHALL NOTIFY THE DESIGNER OF ANY DISCREPANCY BEFORE STARTING WORK. AC DESIGN GROUP LIMITED WILL NOT RESPONSIBLE FOR ANY ERRORS SHOULD THE CONTRACTOR FAIL TO OBSERVE THIS PROCEDURE. THE CONTRACTOR SHALL BE RESPONSIBLE FOR ANY ERRORS RESULTING FROM FAILURE TO DO SO.

PROJECT NAME
CLI (OVERSEAS) COMPANY LIMITED
AT
UNIT 04-06, 21/F, TOWER 1
INTERNATIONAL GATEWAY CENTRE,
1 WUI MAN RD, JORDAN, WEST KOWLOON, H.K.

DRAWING TITLE
DETAIL OF HANGING SHELF (J11)

PROJECT NO.
811-260901


SCALE	DATE OF ISSUE
1:25@A3	**2026-11-13**
DRAWN BY	CHECKED BY
CAD	**-**
DESIGNED BY	APPROVED BY
FS	**-**
DRAWING NO.	REVISION
IGC-21F-314	**R00**

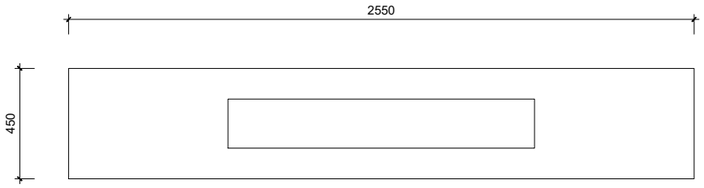


- PLAN
1:25@A3



REFERENCE IMAGE

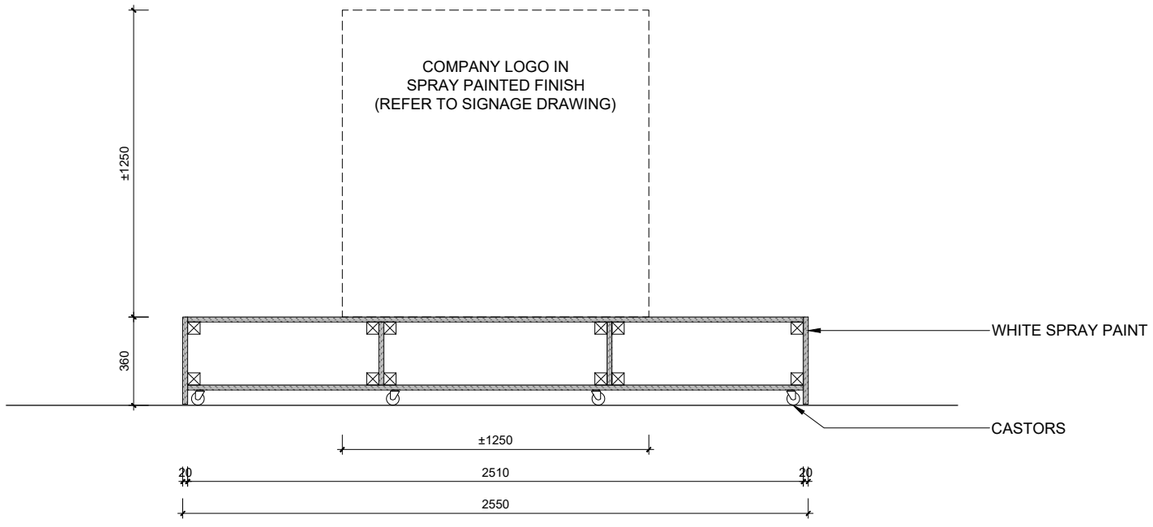

S11 ELEVATION
1:25@A3

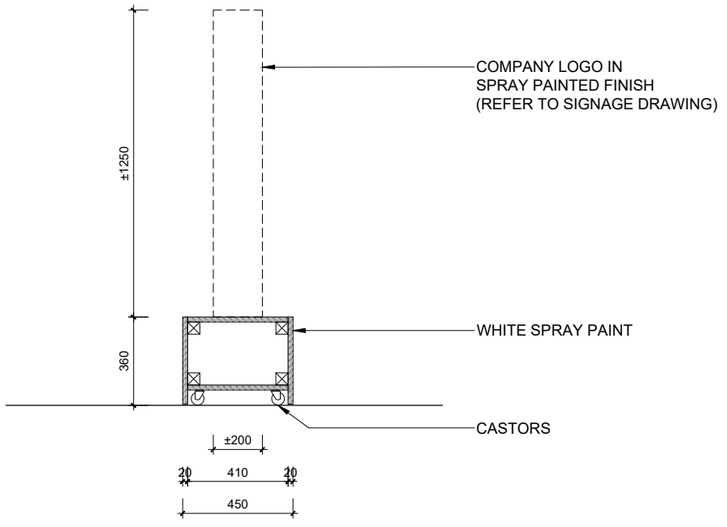

S11 ELEVATION
1:25@A3

REVISIONS

DATE	DESCRIPTIONS	REVISION
-	-	-

TENDER
RESTRICTED INFORMATION

CLIENT

中國人壽 CHINA LIFE 海外

Colliers

AC design group limited

ALL DESIGN ARE THE PROPERTY OF AC DESIGN GROUP LIMITED AND CANNOT BE USED WITHOUT THEIR WRITTEN PERMISSION.

ALL MEASUREMENT MUST BE VERIFIED ON SITE BEFORE CONSTRUCTION. CONTRACTORS SHALL NOTIFY THE DESIGNER OF ANY DISCREPANCY BEFORE STARTING WORK. AC DESIGN GROUP LIMITED WILL NOT RESPONSIBLE FOR ANY ERRORS SHOULD THE CONTRACTOR FAIL TO OBSERVE THIS PROCEDURE. THE CONTRACTOR SHALL BE RESPONSIBLE FOR ANY ERRORS RESULTING FROM FAILURE TO DO SO.


PROJECT NAME
CLI (OVERSEAS) COMPANY LIMITED
AT
UNIT 04-06, 21/F, TOWER 1
INTERNATIONAL GATEWAY CENTRE,
1 WUI MAN RD, JORDAN, WEST KOWLOON, H.K.

DRAWING TITLE
DETAIL OF MOVABLE SIGNAGE (J12)


PROJECT NO.
811-260901

SCALE	DATE OF ISSUE
1:25@A3	**2026-11-13**
DRAWN BY	CHECKED BY
CAD	**-**
DESIGNED BY	APPROVED BY
FS	**-**

DRAWING NO. **IGC-21F-315**
REVISION **R00**

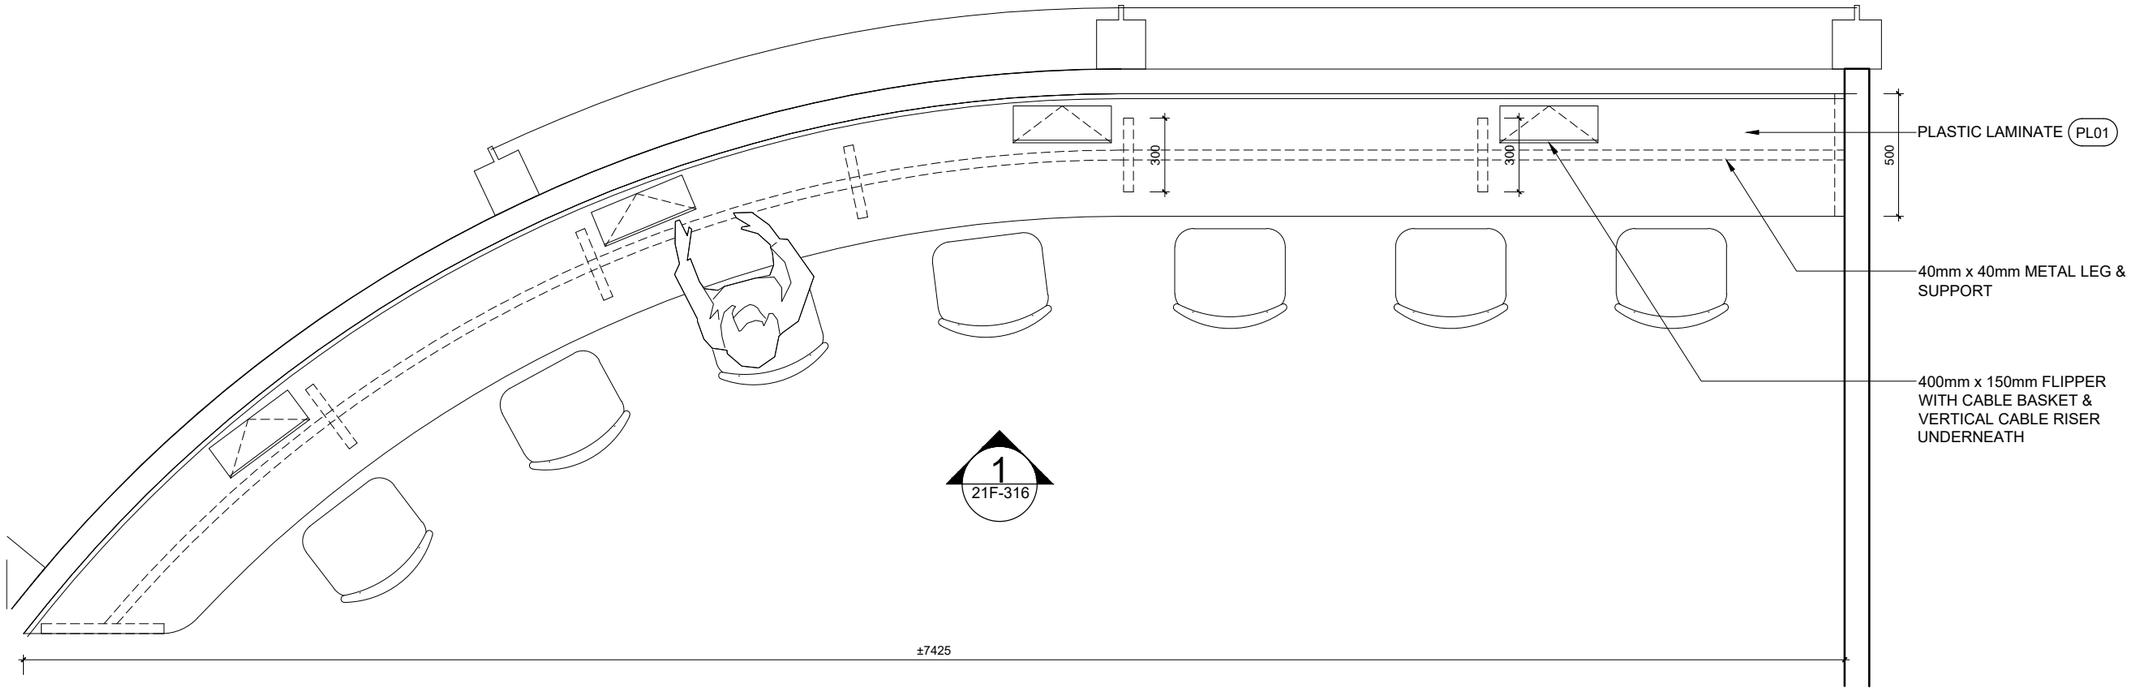

- PLAN
1:25@A3

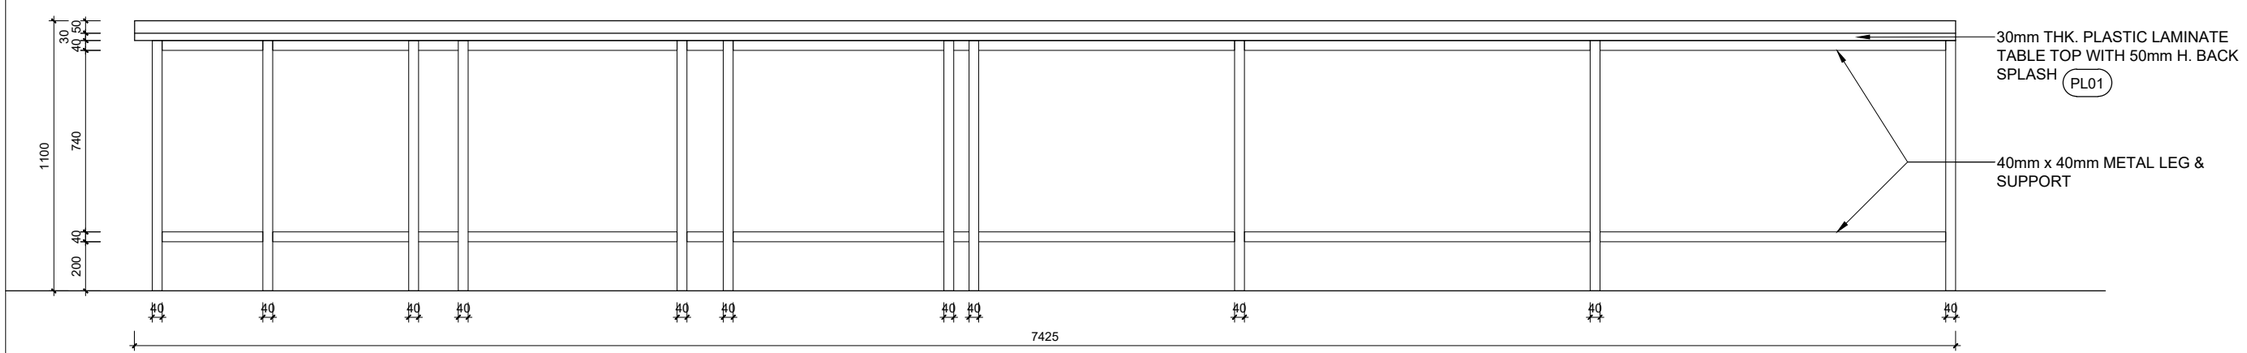

1 ELEVATION
1:25@A3

REVISIONS

DATE	DESCRIPTIONS	REVISION
-	-	-

TENDER
RESTRICTED INFORMATION

CLIENT

中國人壽 CHINA LIFE | 海外

Colliers

AC design group limited


ALL DESIGN ARE THE PROPERTY OF AC DESIGN GROUP LIMITED AND CANNOT BE USED WITHOUT THEIR WRITTEN PERMISSION.

ALL MEASUREMENT MUST BE VERIFIED ON SITE BEFORE CONSTRUCTION. CONTRACTORS SHALL NOTIFY THE DESIGNER OF ANY DISCREPANCY BEFORE STARTING WORK. AC DESIGN GROUP LIMITED WILL NOT RESPONSIBLE FOR ANY ERRORS SHOULD THE CONTRACTOR FAIL TO OBSERVE THIS PROCEDURE. THE CONTRACTOR SHALL BE RESPONSIBLE FOR ANY ERRORS RESULTING FROM FAILURE TO DO SO.


PROJECT NAME
CLI (OVERSEAS) COMPANY LIMITED
AT
UNIT 04-06, 21/F, TOWER 1
INTERNATIONAL GATEWAY CENTRE,
1 WUI MAN RD, JORDAN, WEST KOWLOON, H.K.

DRAWING TITLE
DETAIL OF HIGH BENCH IN OFFICE (J13)


PROJECT NO. 811-260901	
SCALE **1:25@A3**	DATE OF ISSUE **2026-11-13**
DRAWN BY **CAD**	CHECKED BY **-**
DESIGNED BY **FS**	APPROVED BY **-**
DRAWING NO. **IGC-21F-316**	REVISION **R00**

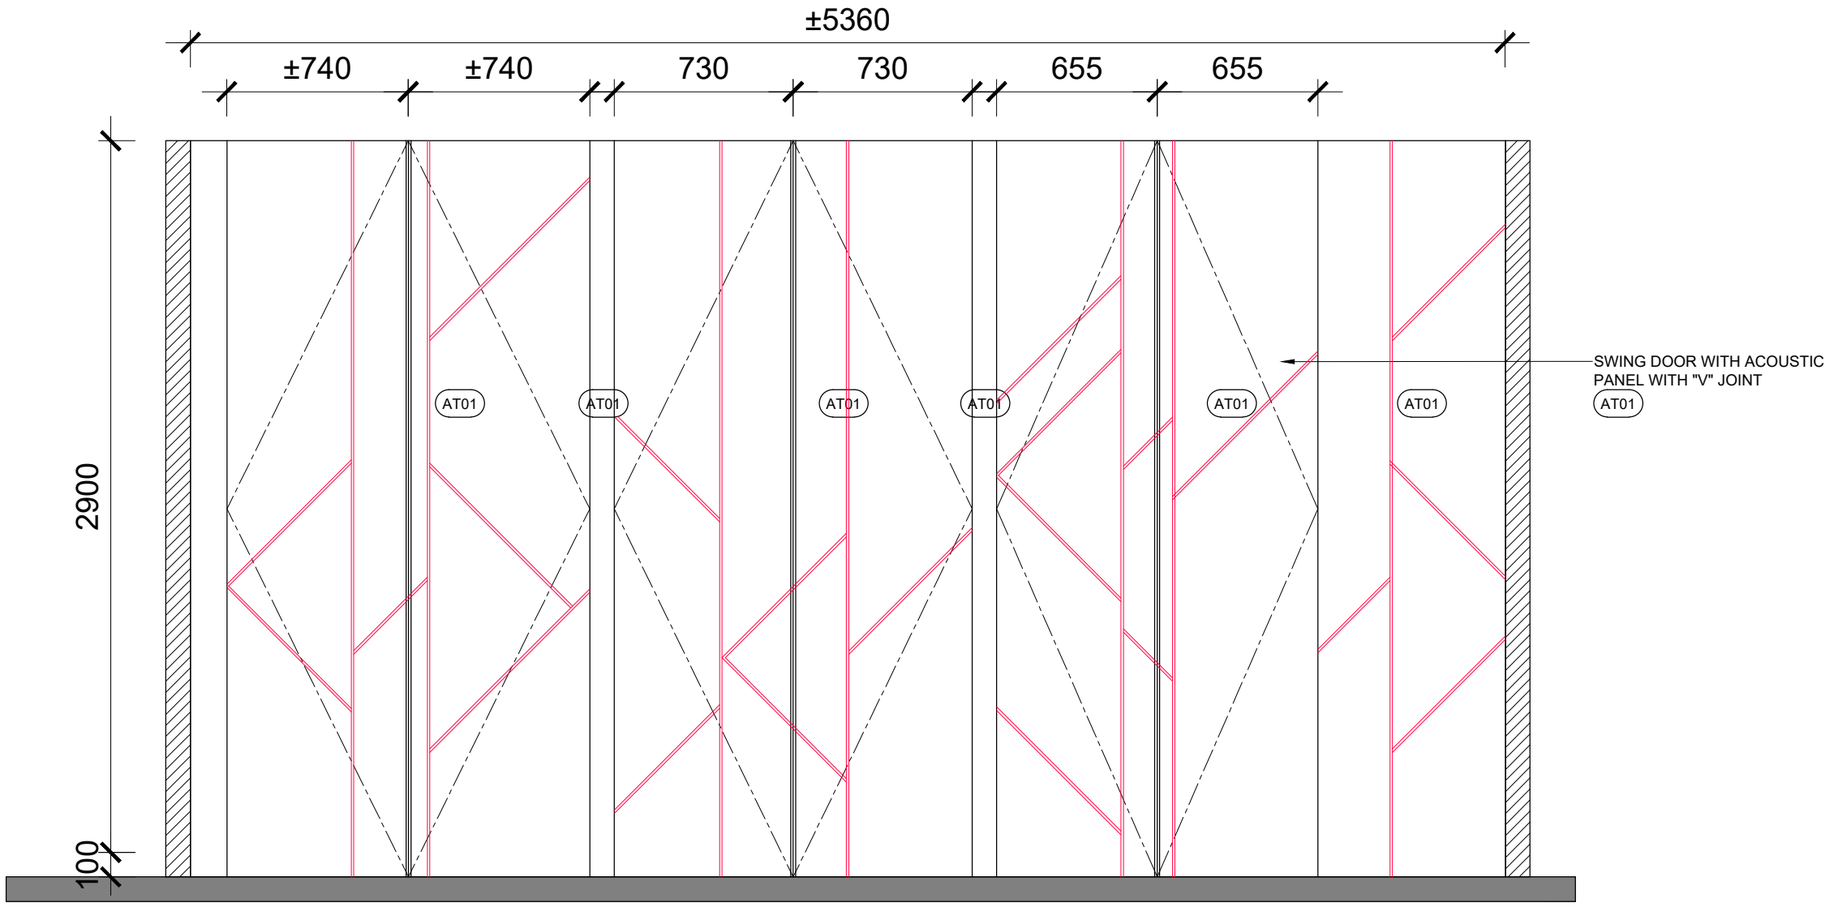

- ELEVATION
1:25@A3

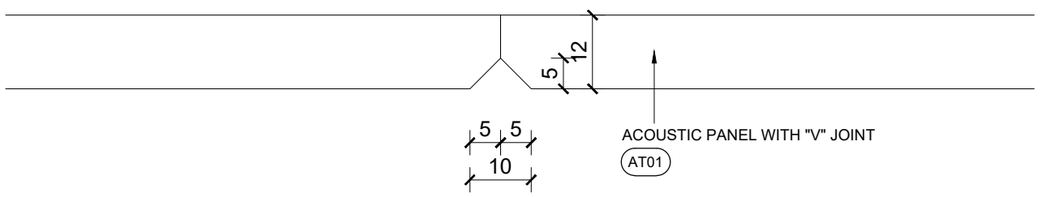

- DETAIL
1:1@A3

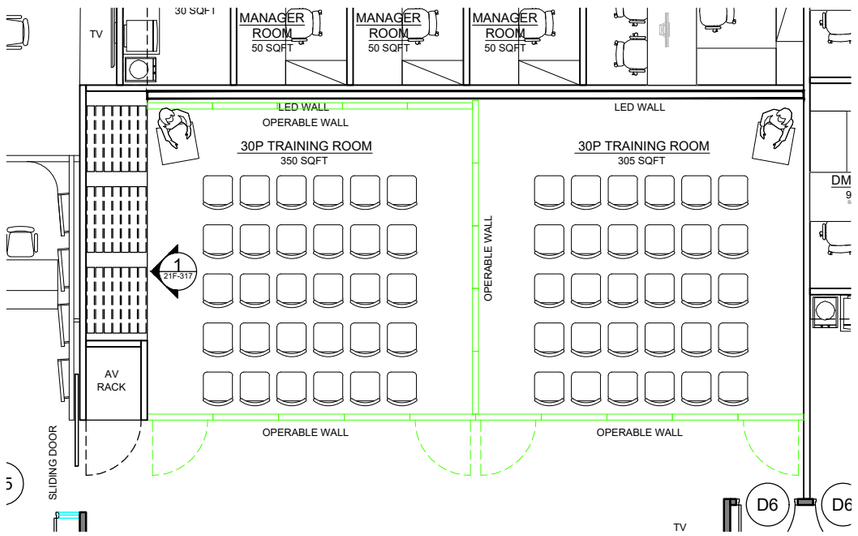

REVISIONS

DATE	DESCRIPTIONS	REVISION
-	-	-

TENDER
RESTRICTED INFORMATION

CLIENT

中國人壽 CHINA LIFE | 海外 |

Colliers

AC design group limited

ALL DESIGN ARE THE PROPERTY OF AC DESIGN GROUP LIMITED AND CANNOT BE USED WITHOUT THEIR WRITTEN PERMISSION.


ALL MEASUREMENT MUST BE VERIFIED ON SITE BEFORE CONSTRUCTION. CONTRACTORS SHALL NOTIFY THE DESIGNER OF ANY DISCREPANCY BEFORE STARTING WORK. AC DESIGN GROUP LIMITED WILL NOT RESPONSIBLE FOR ANY ERRORS SHOULD THE CONTRACTOR FAIL TO OBSERVE THIS PROCEDURE. THE CONTRACTOR SHALL BE RESPONSIBLE FOR ANY ERRORS RESULTING FROM FAILURE TO DO SO.

PROJECT NAME
CLI (OVERSEAS) COMPANY LIMITED
AT
UNIT 04-06, 21/F, TOWER 1
INTERNATIONAL GATEWAY CENTRE,
1 WUI MAN RD, JORDAN, WEST KOWLOON, H.K.


DRAWING TITLE
DETAIL OF OPERABLE WALL HOUSING (J14)

PROJECT NO.
811-260901

SCALE	DATE OF ISSUE
1:25@A3	**2026-11-13**
DRAWN BY	CHECKED BY
CAD	**-**
DESIGNED BY	APPROVED BY
FS	**-**
DRAWING NO.	REVISION
IGC-21F-317	**R00**

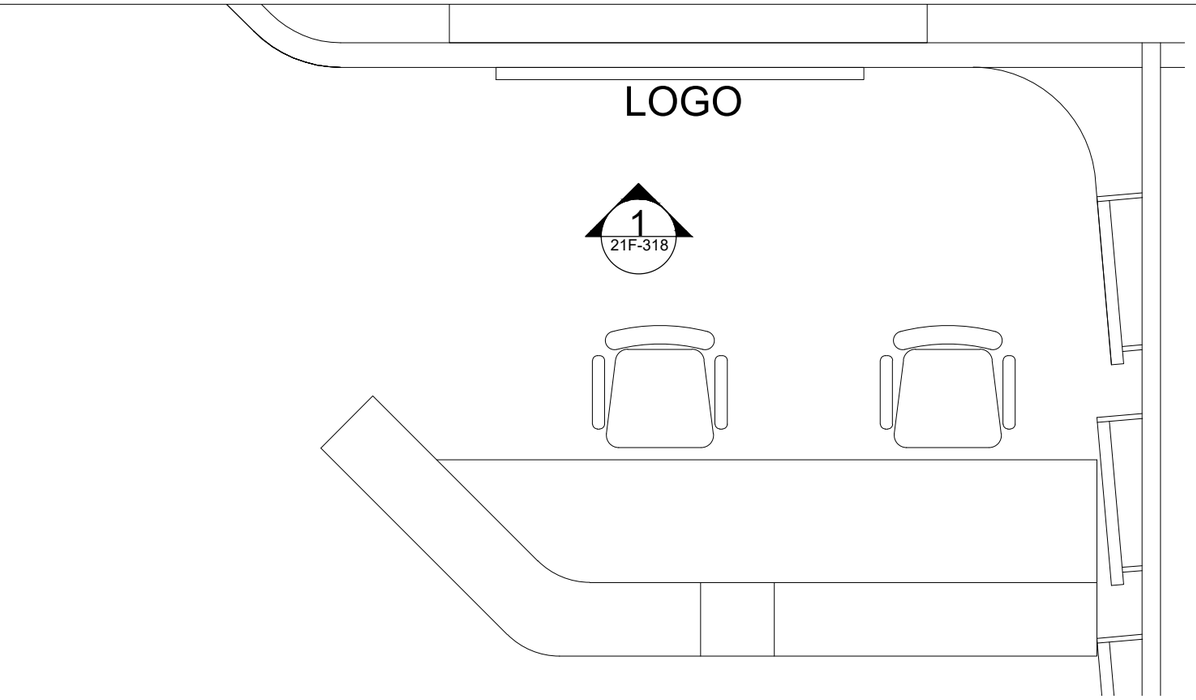

- PLAN
1:25@A3

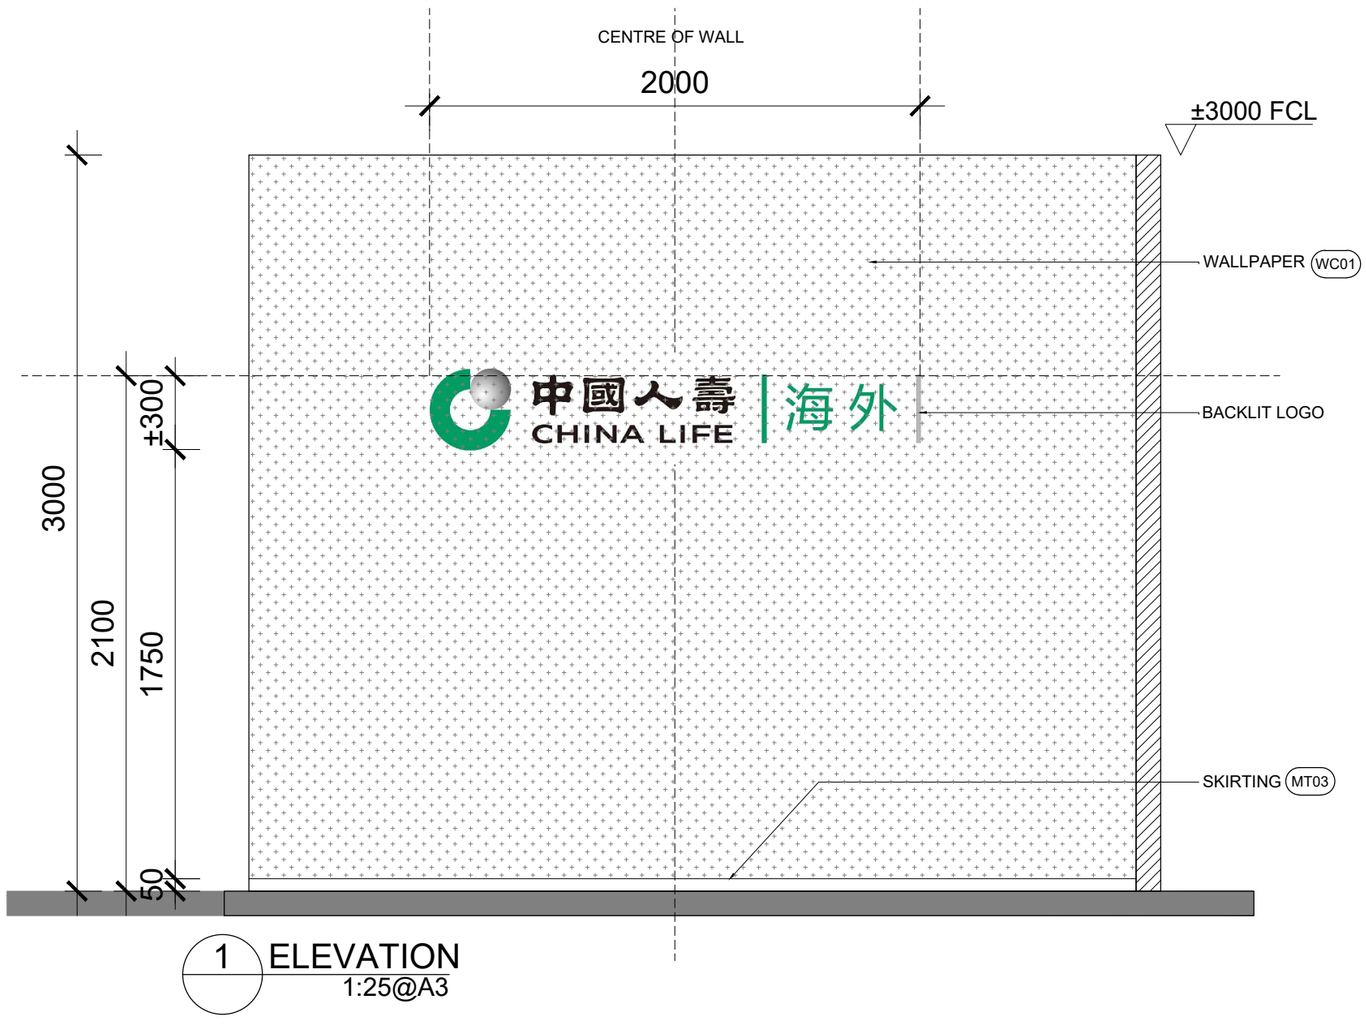

1 ELEVATION
1:25@A3

REVISIONS

DATE	DESCRIPTIONS	REVISION
-	-	-

TENDER
RESTRICTED INFORMATION

CLIENT

中國人壽 CHINA LIFE 海外

Colliers

AC design group limited

ALL DESIGN ARE THE PROPERTY OF AC DESIGN GROUP LIMITED AND CANNOT BE USED WITHOUT THEIR WRITTEN PERMISSION.

ALL MEASUREMENT MUST BE VERIFIED ON SITE BEFORE CONSTRUCTION. CONTRACTORS SHALL NOTIFY THE DESIGNER OF ANY DISCREPANCY BEFORE STARTING WORK. AC DESIGN GROUP LIMITED WILL NOT RESPONSIBLE FOR ANY ERRORS SHOULD THE CONTRACTOR FAIL TO OBSERVE THIS PROCEDURE. THE CONTRACTOR SHALL BE RESPONSIBLE FOR ANY ERRORS RESULTING FROM FAILURE TO DO SO.


PROJECT NAME
CLI (OVERSEAS) COMPANY LIMITED
AT
UNIT 04-06, 21/F, TOWER 1
INTERNATIONAL GATEWAY CENTRE,
1 WUI MAN RD, JORDAN, WEST KOWLOON, H.K.

DRAWING TITLE
DETAIL OF LOGO WALL (J15)


PROJECT NO.
811-260901

SCALE	DATE OF ISSUE
1:25@A3	**2026-11-13**
DRAWN BY	CHECKED BY
CAD	**-**
DESIGNED BY	APPROVED BY
FS	**-**

DRAWING NO. **IGC-21F-318**
REVISION **R00**

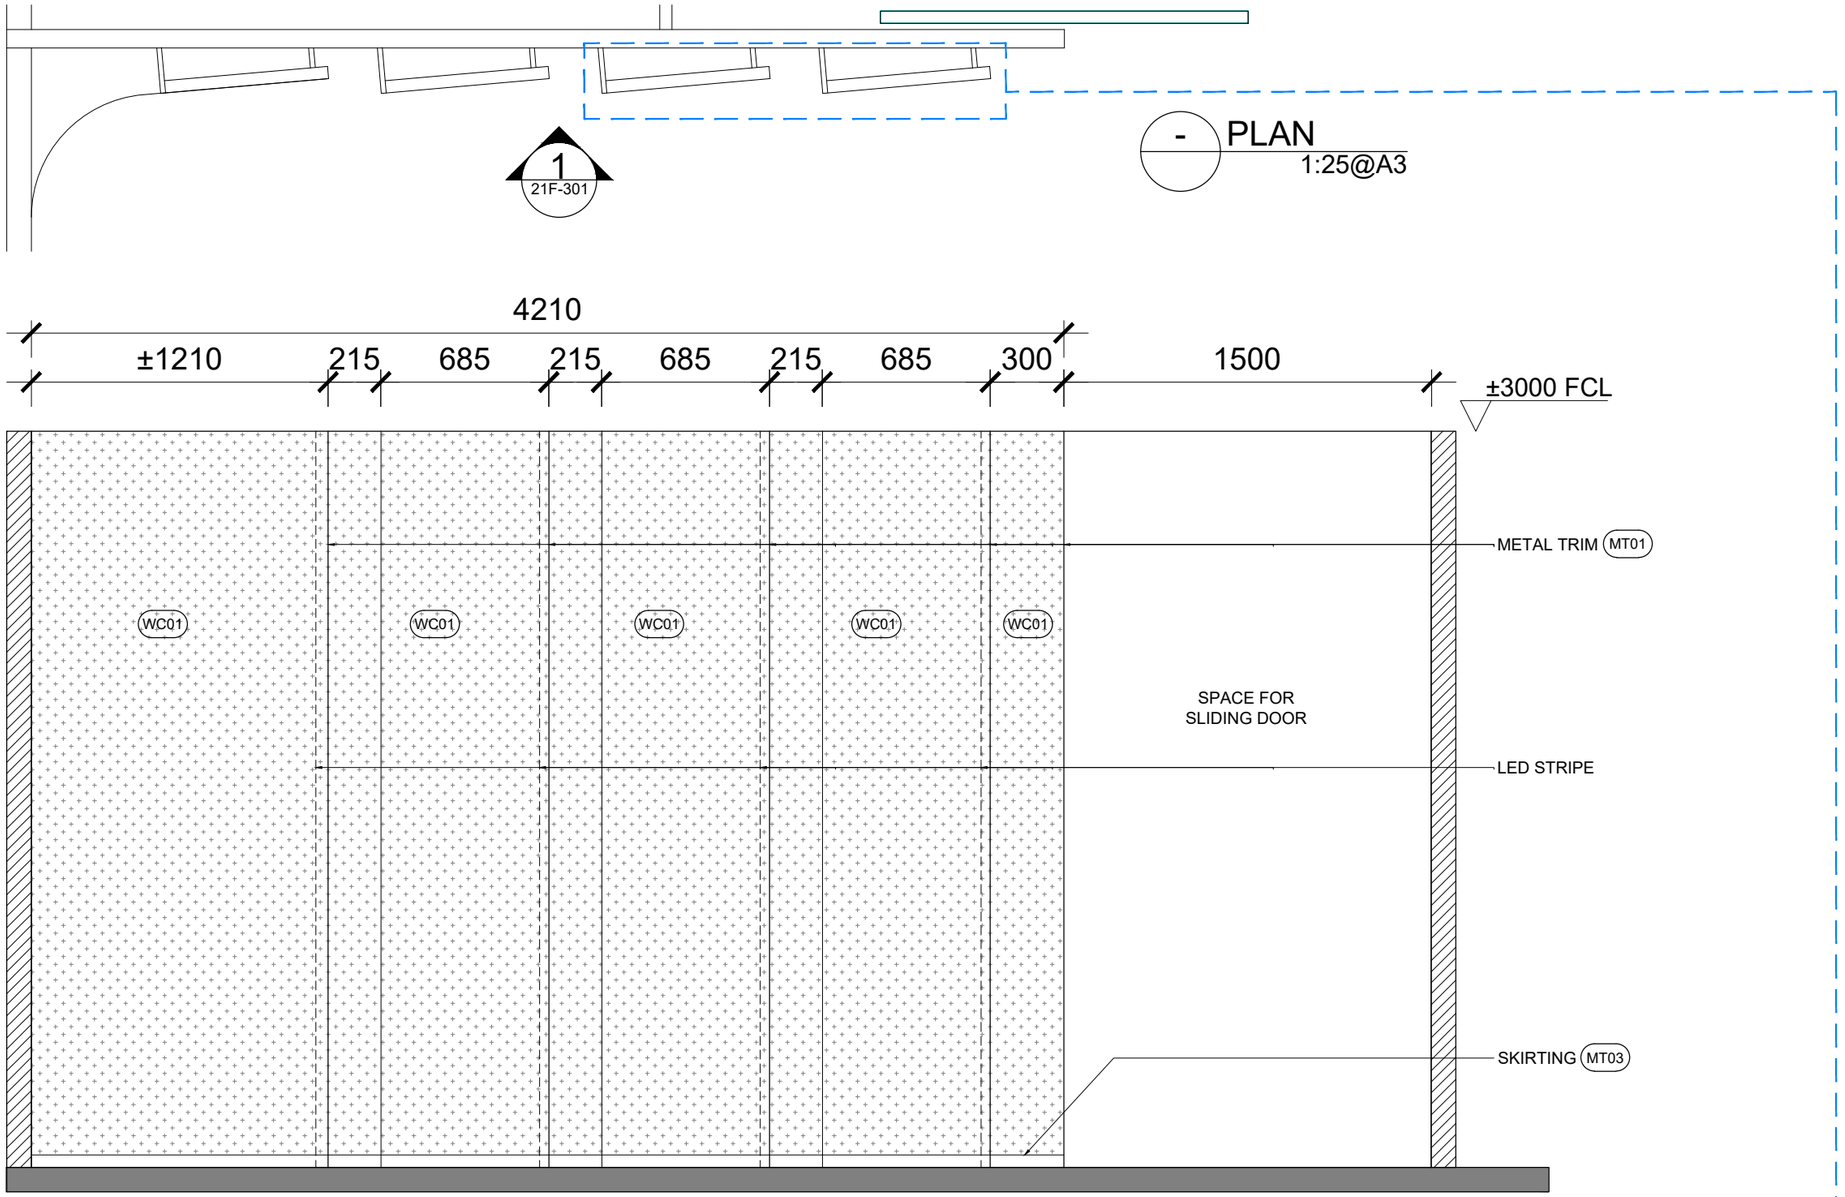

1 ELEVATION
1:25@A3

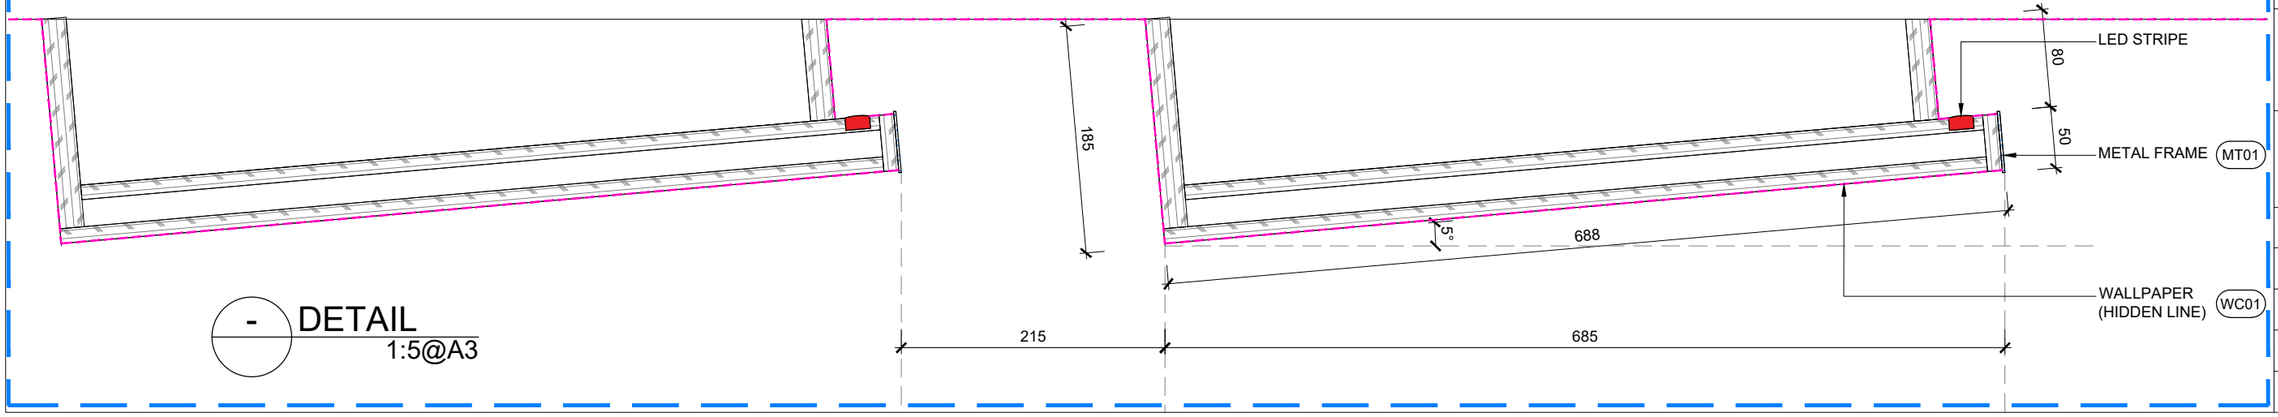

- DETAIL
1:5@A3

REVISIONS

DATE	DESCRIPTIONS	REVISION
-	-	-

TENDER
RESTRICTED INFORMATION

CLIENT

中國人壽 CHINA LIFE | 海外

Colliers

AC design group limited

ALL DESIGN ARE THE PROPERTY OF AC DESIGN GROUP LIMITED AND CANNOT BE USED WITHOUT THEIR WRITTEN PERMISSION.


ALL MEASUREMENT MUST BE VERIFIED ON SITE BEFORE CONSTRUCTION. CONTRACTORS SHALL NOTIFY THE DESIGNER OF ANY DISCREPANCY BEFORE STARTING WORK. AC DESIGN GROUP LIMITED WILL NOT RESPONSIBLE FOR ANY ERRORS SHOULD THE CONTRACTOR FAIL TO OBSERVE THIS PROCEDURE. THE CONTRACTOR SHALL BE RESPONSIBLE FOR ANY ERRORS RESULTING FROM FAILURE TO DO SO.

PROJECT NAME
CLI (OVERSEAS) COMPANY LIMITED
AT
UNIT 04-06, 21/F, TOWER 1
INTERNATIONAL GATEWAY CENTRE,
1 WUI MAN RD, JORDAN, WEST KOWLOON, H.K.


DRAWING TITLE
DETAIL OF LIGHT TROUGH WALL (J16)

PROJECT NO.
811-260901


SCALE	DATE OF ISSUE
A.S.@A3	**2026-11-13**
DRAWN BY	CHECKED BY
CAD	**-**
DESIGNED BY	APPROVED BY
FS	**-**
DRAWING NO.	REVISION
IGC-21F-319	**R00**

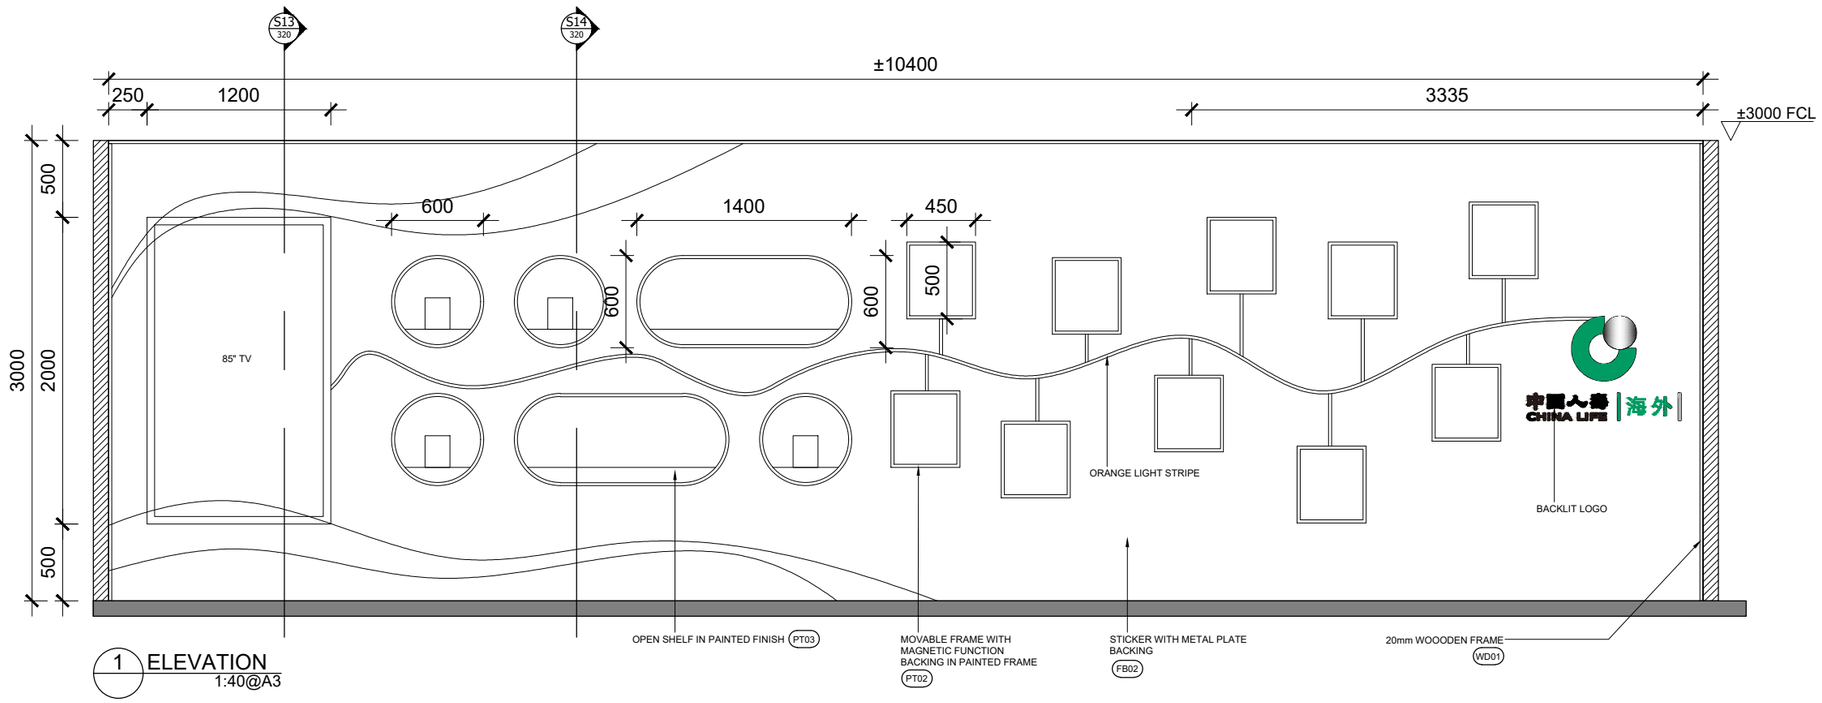


1 ELEVATION
1:40@A3

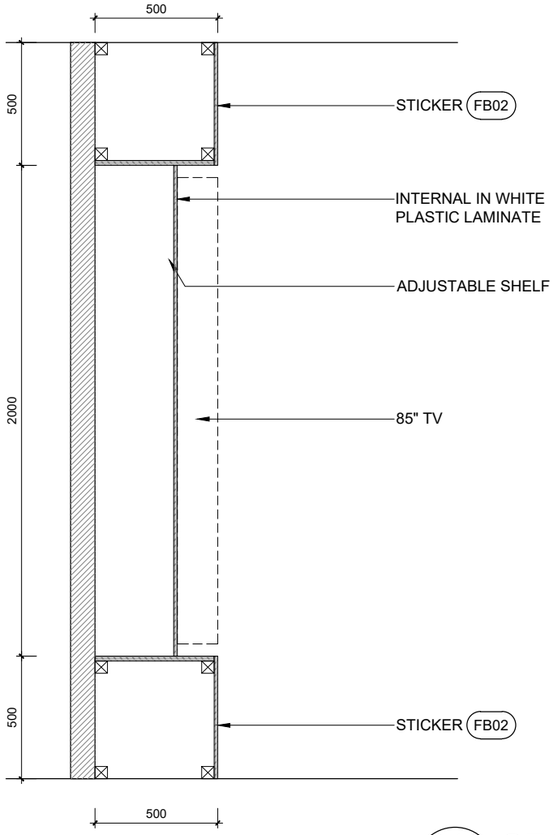

S13 SECTION
1:25@A3

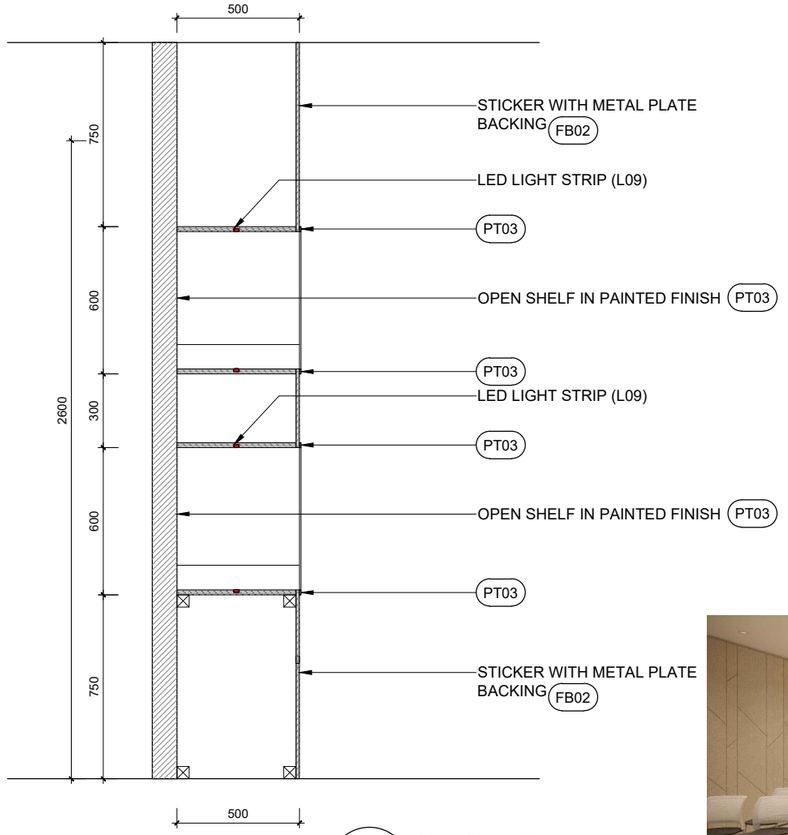

S14 SECTION
1:25@A3

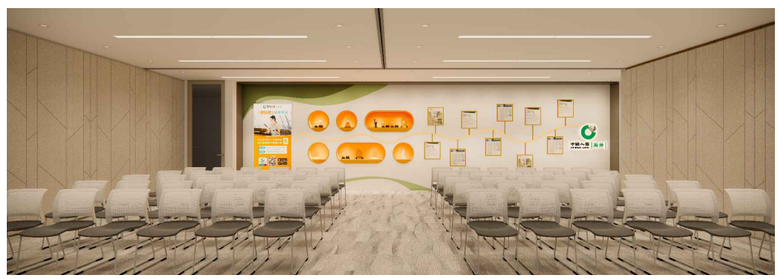

REFERENCE IMAGE

REVISIONS

DATE	DESCRIPTIONS	REVISION
-	-	-

TENDER
RESTRICTED INFORMATION

CLIENT

中國人壽 CHINA LIFE 海外

Colliers

AC design group limited

ALL DESIGN ARE THE PROPERTY OF AC DESIGN GROUP LIMITED AND CANNOT BE USED WITHOUT THEIR WRITTEN PERMISSION.


ALL MEASUREMENT MUST BE VERIFIED ON SITE BEFORE CONSTRUCTION. CONTRACTORS SHALL NOTIFY THE DESIGNER OF ANY DISCREPANCY BEFORE STARTING WORK. AC DESIGN GROUP LIMITED WILL NOT RESPONSIBLE FOR ANY ERRORS SHOULD THE CONTRACTOR FAIL TO OBSERVE THIS PROCEDURE. THE CONTRACTOR SHALL BE RESPONSIBLE FOR ANY ERRORS RESULTING FROM FAILURE TO DO SO.

PROJECT NAME
CLI (OVERSEAS) COMPANY LIMITED
AT
UNIT 04-06, 21/F, TOWER 1
INTERNATIONAL GATEWAY CENTRE,
1 WUI MAN RD, JORDAN, WEST KOWLOON, H.K.


DRAWING TITLE
DETAIL OF HISTORY WALL (J17)

PROJECT NO.
811-260901


SCALE	DATE OF ISSUE
A.S.@A3	**2026-11-13**
DRAWN BY	CHECKED BY
CAD	-
DESIGNED BY	APPROVED BY
FS	-
DRAWING NO.	REVISION
IGC-21F-320	**R00**

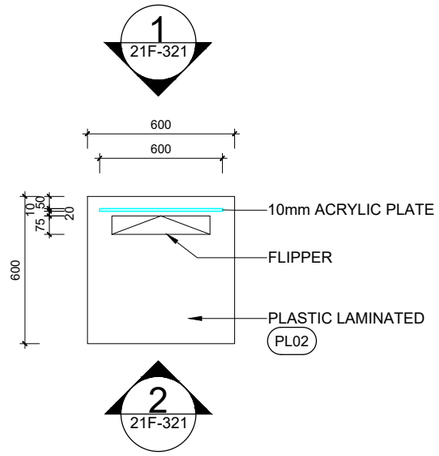


- PLAN
1:25@A3

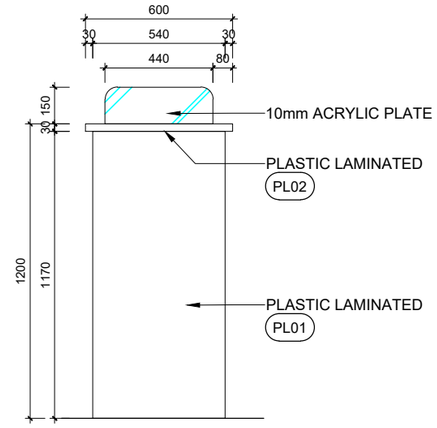

1 ELEVATION
1:25@A3

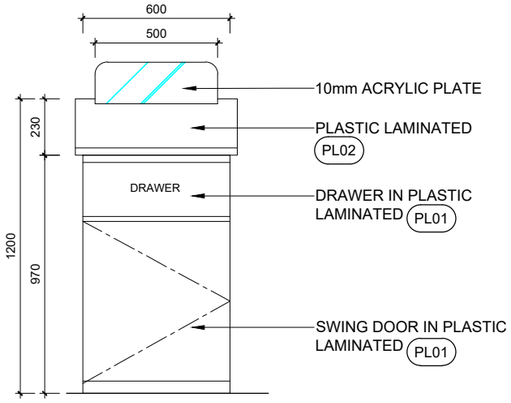

2 ELEVATION
1:25@A3

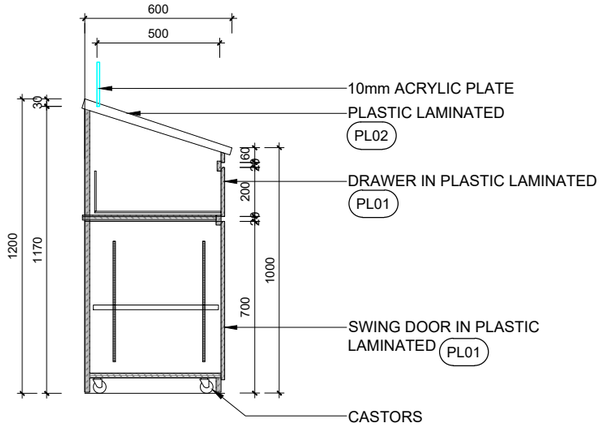

S1 SECTION
1:25@A3

REVISIONS

DATE	DESCRIPTIONS	REVISION
-	-	-

TENDER
RESTRICTED INFORMATION

CLIENT

中國人壽 CHINA LIFE 海外

Colliers

AC design group limited

ALL DESIGN ARE THE PROPERTY OF AC DESIGN GROUP LIMITED AND CANNOT BE USED WITHOUT THEIR WRITTEN PERMISSION.


ALL MEASUREMENT MUST BE VERIFIED ON SITE BEFORE CONSTRUCTION. CONTRACTORS SHALL NOTIFY THE DESIGNER OF ANY DISCREPANCY BEFORE STARTING WORK. AC DESIGN GROUP LIMITED WILL NOT RESPONSIBLE FOR ANY ERRORS SHOULD THE CONTRACTOR FAIL TO OBSERVE THIS PROCEDURE. THE CONTRACTOR SHALL BE RESPONSIBLE FOR ANY ERRORS RESULTING FROM FAILURE TO DO SO.


PROJECT NAME
CLI (OVERSEAS) COMPANY LIMITED
AT
UNIT 04-06, 21/F, TOWER 1
INTERNATIONAL GATEWAY CENTRE,
1 WUI MAN RD, JORDAN, WEST KOWLOON, H.K.

DRAWING TITLE
DETAIL OF LECTURE PODIUM (J18)

PROJECT NO.
811-260901


SCALE	DATE OF ISSUE
A.S.@A3	**2026-11-13**
DRAWN BY	CHECKED BY
CAD	**-**
DESIGNED BY	APPROVED BY
FS	**-**
DRAWING NO.	REVISION
IGC-21F-321	**R00**

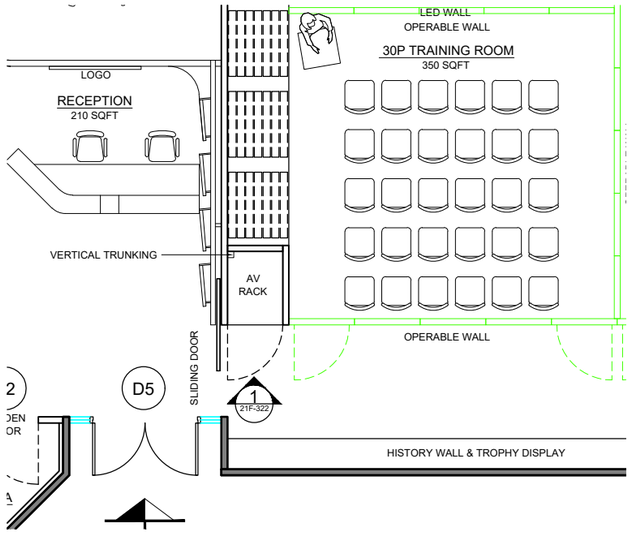


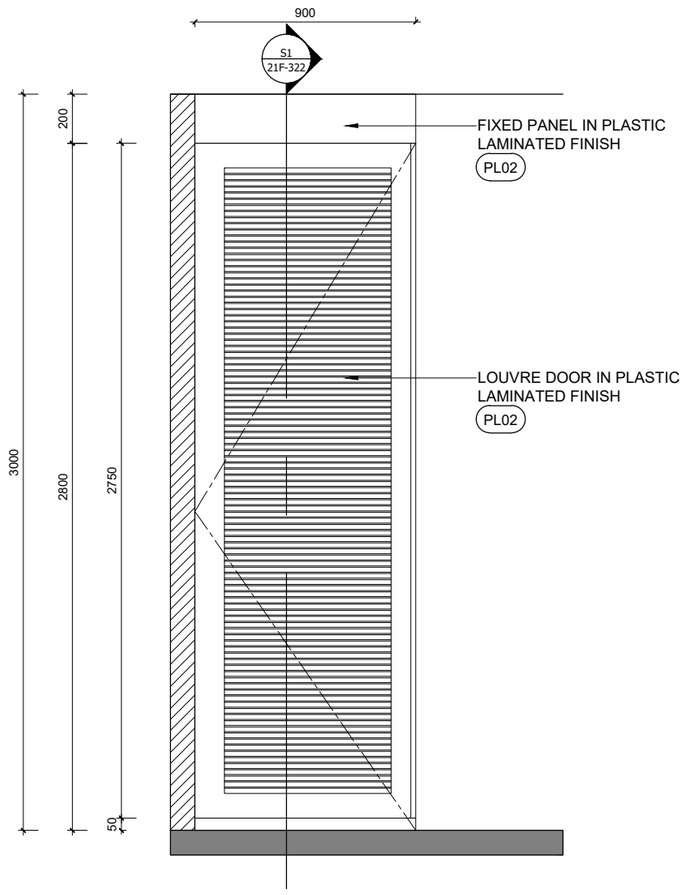

1 ELEVATION

1:25@A3

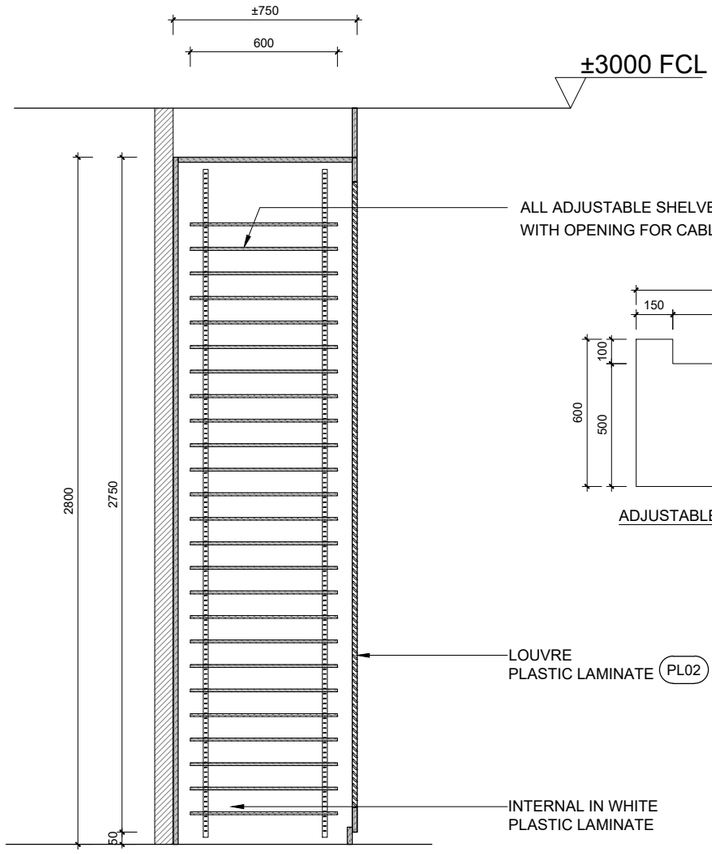

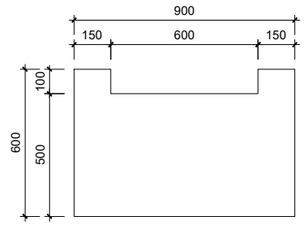

ADJUSTABLE SHELVES TOP VIEW

S1 SECTION

1:25@A3

REVISIONS

DATE	DESCRIPTIONS	REVISION
-	-	-

TENDER
RESTRICTED INFORMATION

CLIENT

中國人壽 CHINA LIFE | 海外

Colliers

AC design group limited

ALL DESIGN ARE THE PROPERTY OF AC DESIGN GROUP LIMITED AND CANNOT BE USED WITHOUT THEIR WRITTEN PERMISSION.

ALL MEASUREMENT MUST BE VERIFIED ON SITE BEFORE CONSTRUCTION. CONTRACTORS SHALL NOTIFY THE DESIGNER OF ANY DISCREPANCY BEFORE STARTING WORK. AC DESIGN GROUP LIMITED WILL NOT RESPONSIBLE FOR ANY ERRORS SHOULD THE CONTRACTOR FAIL TO OBSERVE THIS PROCEDURE. THE CONTRACTOR SHALL BE RESPONSIBLE FOR ANY ERRORS RESULTING FROM FAILURE TO DO SO.

PROJECT NAME


CLI (OVERSEAS) COMPANY LIMITED

AT
UNIT 04-06, 21/F, TOWER 1
INTERNATIONAL GATEWAY CENTRE,
1 WUI MAN RD, JORDAN, WEST KOWLOON, H.K.


DRAWING TITLE

DETAIL OF AV CABINET (J19)

PROJECT NO. 811-260901	
SCALE **1:100@A3**	DATE OF ISSUE **2026-11-18**
DRAWN BY **CAD**	CHECKED BY **-**
DESIGNED BY **FS**	APPROVED BY **-**
DRAWING NO. **IGC-21F-322**	REVISION **R01**

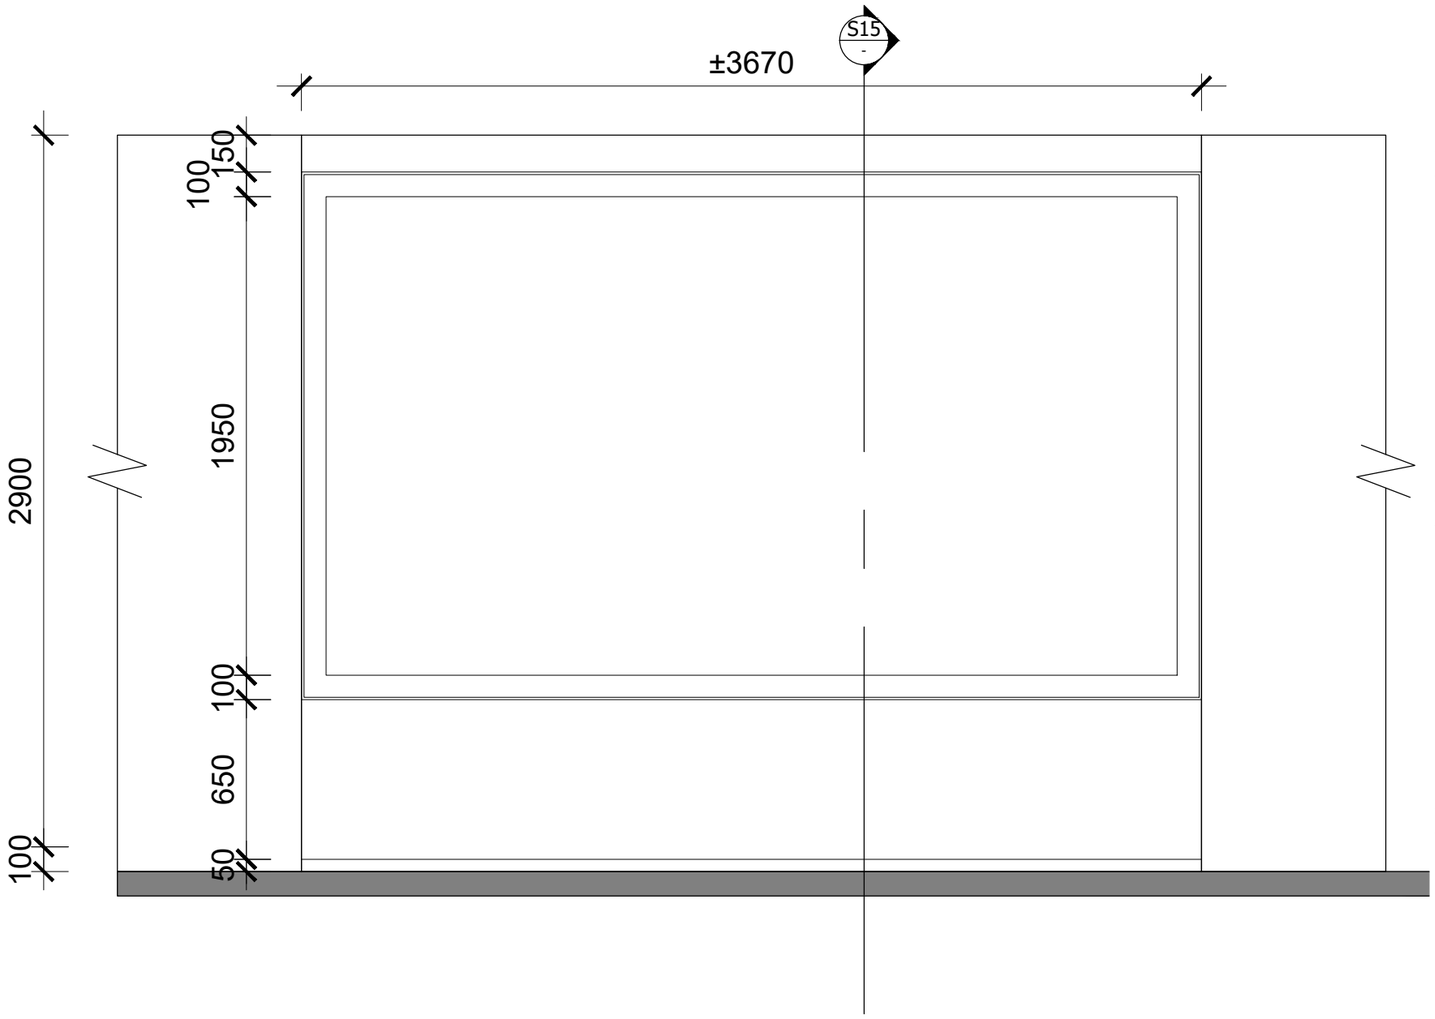

- ELEVATION
1:25@A3

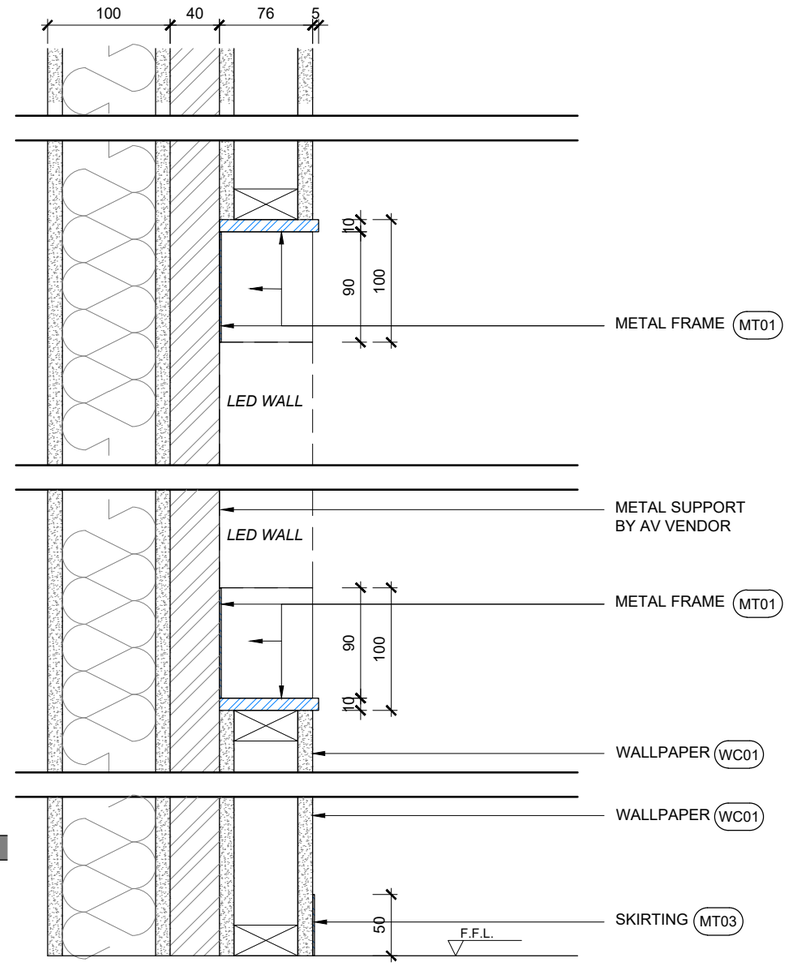

S15 DETAIL
1:5@A3

REVISIONS

DATE	DESCRIPTIONS	REVISION
-	-	-

TENDER
RESTRICTED INFORMATION

CLIENT

中國人壽 CHINA LIFE | 海外

Colliers

AC design group limited


ALL DESIGN ARE THE PROPERTY OF AC DESIGN GROUP LIMITED AND CANNOT BE USED WITHOUT THEIR WRITTEN PERMISSION.

ALL MEASUREMENT MUST BE VERIFIED ON SITE BEFORE CONSTRUCTION. CONTRACTORS SHALL NOTIFY THE DESIGNER OF ANY DISCREPANCY BEFORE STARTING WORK. AC DESIGN GROUP LIMITED WILL NOT RESPONSIBLE FOR ANY ERRORS SHOULD THE CONTRACTOR FAIL TO OBSERVE THIS PROCEDURE. THE CONTRACTOR SHALL BE RESPONSIBLE FOR ANY ERRORS RESULTING FROM FAILURE TO DO SO.


PROJECT NAME
CLI (OVERSEAS) COMPANY LIMITED
AT
UNIT 04-06, 21/F, TOWER 1
INTERNATIONAL GATEWAY CENTRE,
1 WUI MAN RD, JORDAN, WEST KOWLOON, H.K.

DRAWING TITLE
DETAIL OF METAL FRAME OF LED WALL (J20)

PROJECT NO. 811-260901	
SCALE **1:5@A3**	DATE OF ISSUE **2026-11-13**
DRAWN BY **CAD**	CHECKED BY **-**
DESIGNED BY **FS**	APPROVED BY **-**
DRAWING NO. **IGC-21F-323**	REVISION **R00**

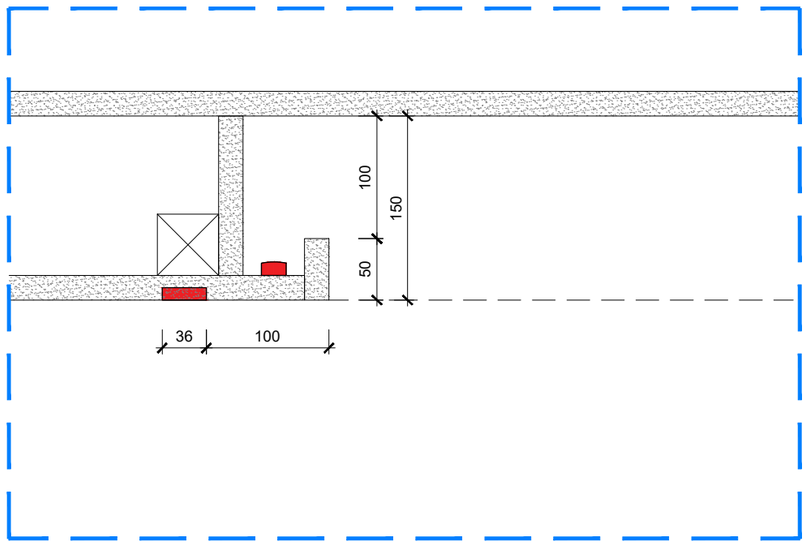

- DETAIL
1:5@A3

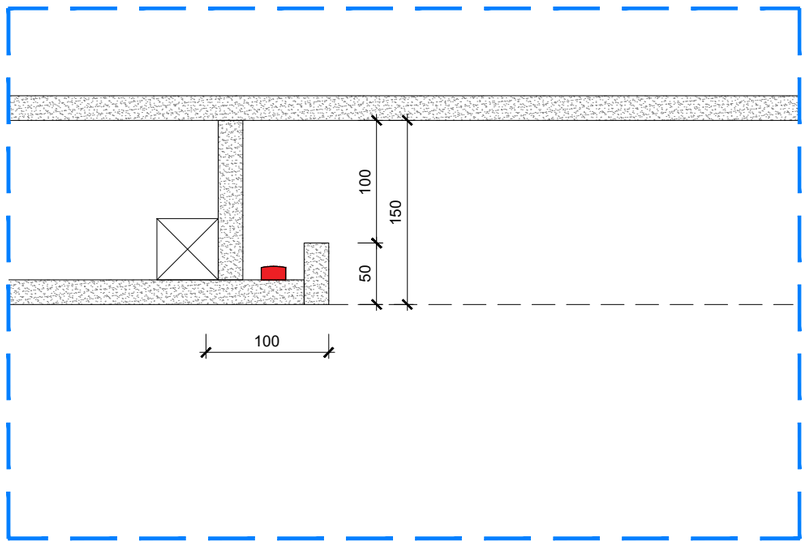

- DETAIL
1:5@A3

REVISIONS

DATE	DESCRIPTIONS	REVISION
-	-	-

TENDER
RESTRICTED INFORMATION

CLIENT

中國人壽 CHINA LIFE | 海外

Colliers

AC design group limited

ALL DESIGN ARE THE PROPERTY OF AC DESIGN GROUP LIMITED AND CANNOT BE USED WITHOUT THEIR WRITTEN PERMISSION.

ALL MEASUREMENT MUST BE VERIFIED ON SITE BEFORE CONSTRUCTION. CONTRACTORS SHALL NOTIFY THE DESIGNER OF ANY DISCREPANCY BEFORE STARTING WORK. AC DESIGN GROUP LIMITED WILL NOT RESPONSIBLE FOR ANY ERRORS SHOULD THE CONTRACTOR FAIL TO OBSERVE THIS PROCEDURE. THE CONTRACTOR SHALL BE RESPONSIBLE FOR ANY ERRORS RESULTING FROM FAILURE TO DO SO.

PROJECT NAME

CLI (OVERSEAS) COMPANY LIMITED


AT
UNIT 04-06, 21/F, TOWER 1
INTERNATIONAL GATEWAY CENTRE,
1 WUI MAN RD, JORDAN, WEST KOWLOON, H.K.

DRAWING TITLE


DETAIL OF GYPSUM BOARD CEILING

PROJECT NO.
811-260901


SCALE	DATE OF ISSUE
1:5@A3	**2026-11-13**
DRAWN BY	CHECKED BY
CAD	**-**
DESIGNED BY	APPROVED BY
FS	**-**
DRAWING NO.	REVISION
IGC-21F-324	**R00**

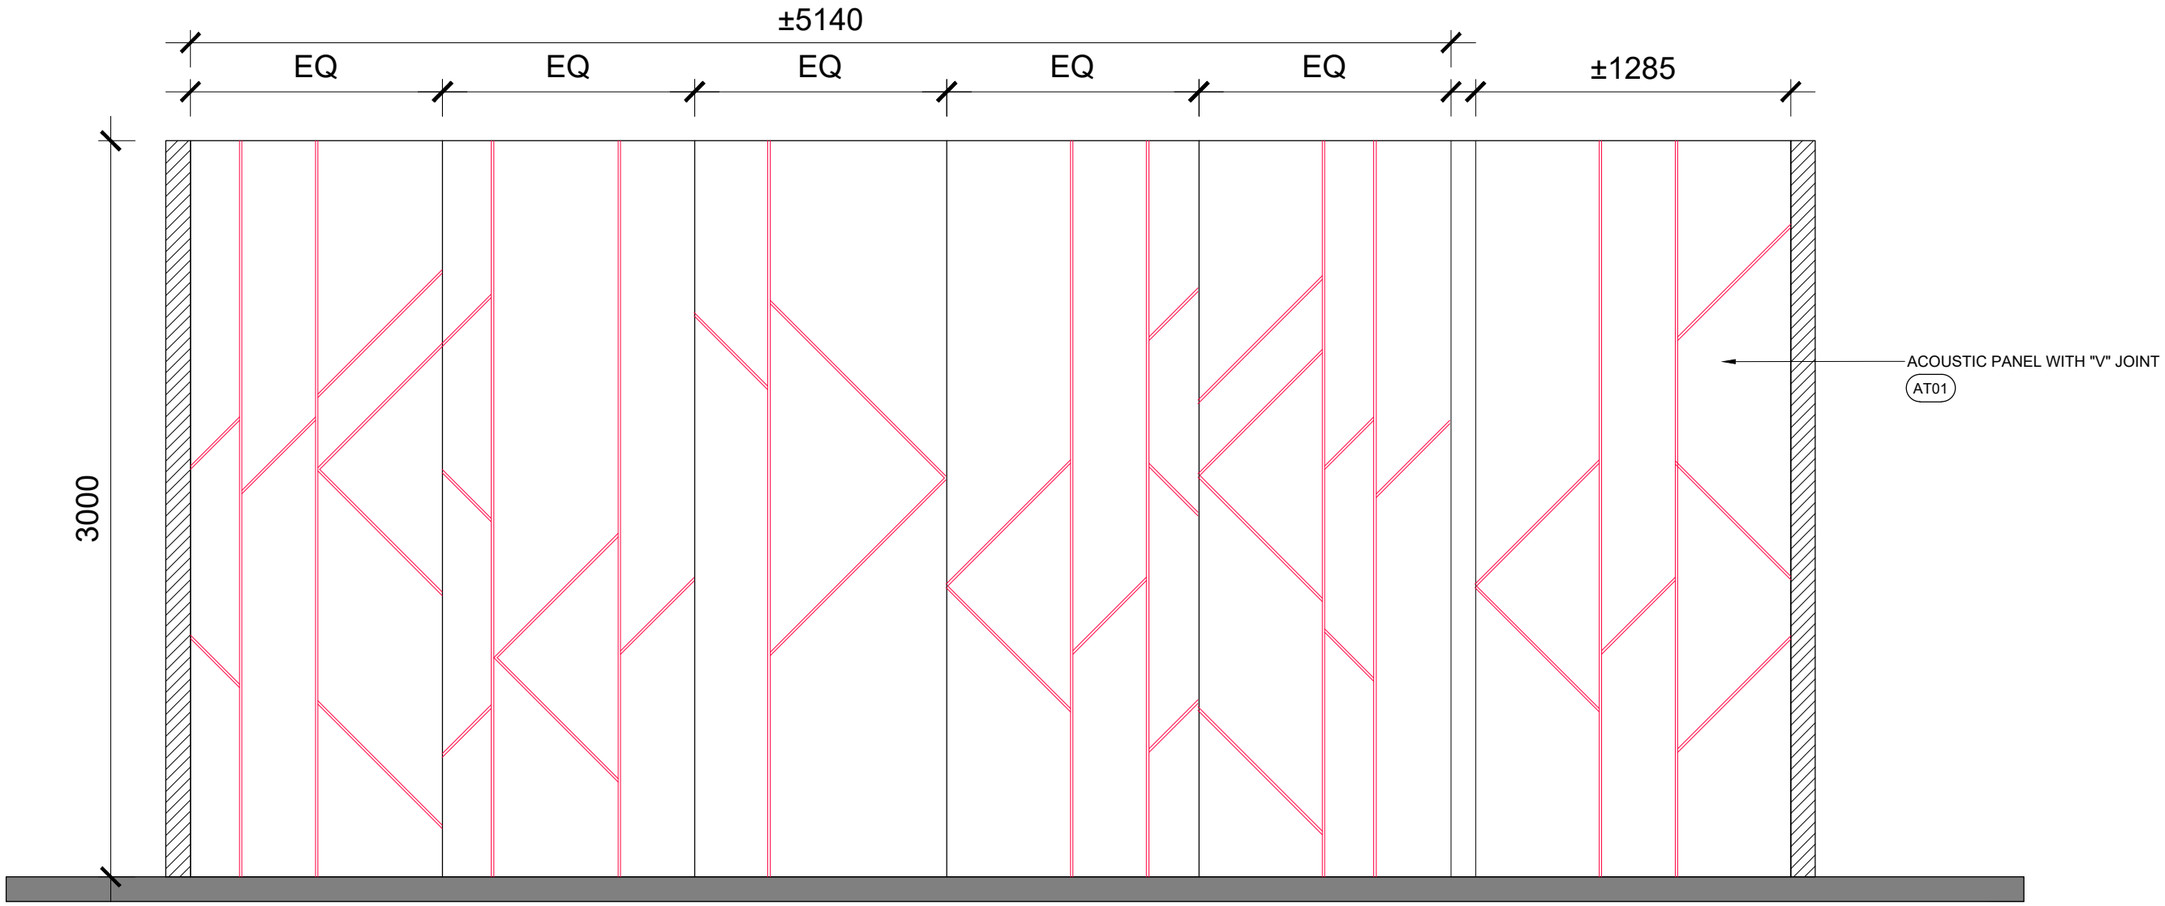

1 ELEVATION
1:25@A3

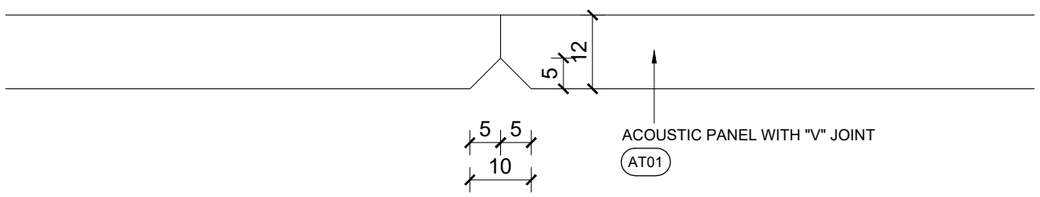

- DETAIL
1:1@A3

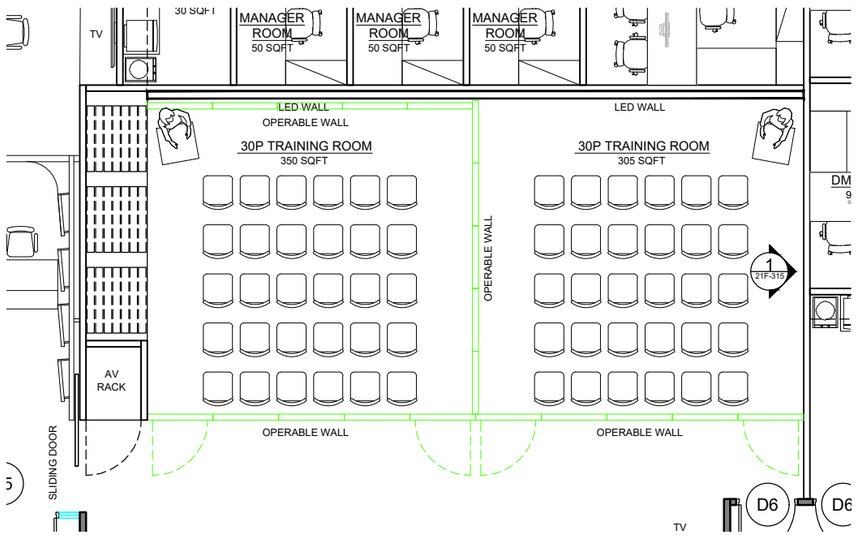

REVISIONS

DATE	DESCRIPTIONS	REVISION
-	-	-

TENDER
RESTRICTED INFORMATION

CLIENT

中國人壽 CHINA LIFE | 海外

Colliers

AC design group limited


ALL DESIGN ARE THE PROPERTY OF AC DESIGN GROUP LIMITED AND CANNOT BE USED WITHOUT THEIR WRITTEN PERMISSION.

ALL MEASUREMENT MUST BE VERIFIED ON SITE BEFORE CONSTRUCTION. CONTRACTORS SHALL NOTIFY THE DESIGNER OF ANY DISCREPANCY BEFORE STARTING WORK. AC DESIGN GROUP LIMITED WILL NOT RESPONSIBLE FOR ANY ERRORS SHOULD THE CONTRACTOR FAIL TO OBSERVE THIS PROCEDURE. THE CONTRACTOR SHALL BE RESPONSIBLE FOR ANY ERRORS RESULTING FROM FAILURE TO DO SO.


PROJECT NAME
CLI (OVERSEAS) COMPANY LIMITED
AT
UNIT 04-06, 21/F, TOWER 1
INTERNATIONAL GATEWAY CENTRE,
1 WUI MAN RD, JORDAN, WEST KOWLOON, H.K.

DRAWING TITLE
DETAIL OF ACOUSTIC PANEL


PROJECT NO.	
811-260901	
SCALE	DATE OF ISSUE
1:25@A3	**2026-11-13**
DRAWN BY	CHECKED BY
CAD	**-**
DESIGNED BY	APPROVED BY
FS	**-**
DRAWING NO.	REVISION
IGC-21F-325	**R00**

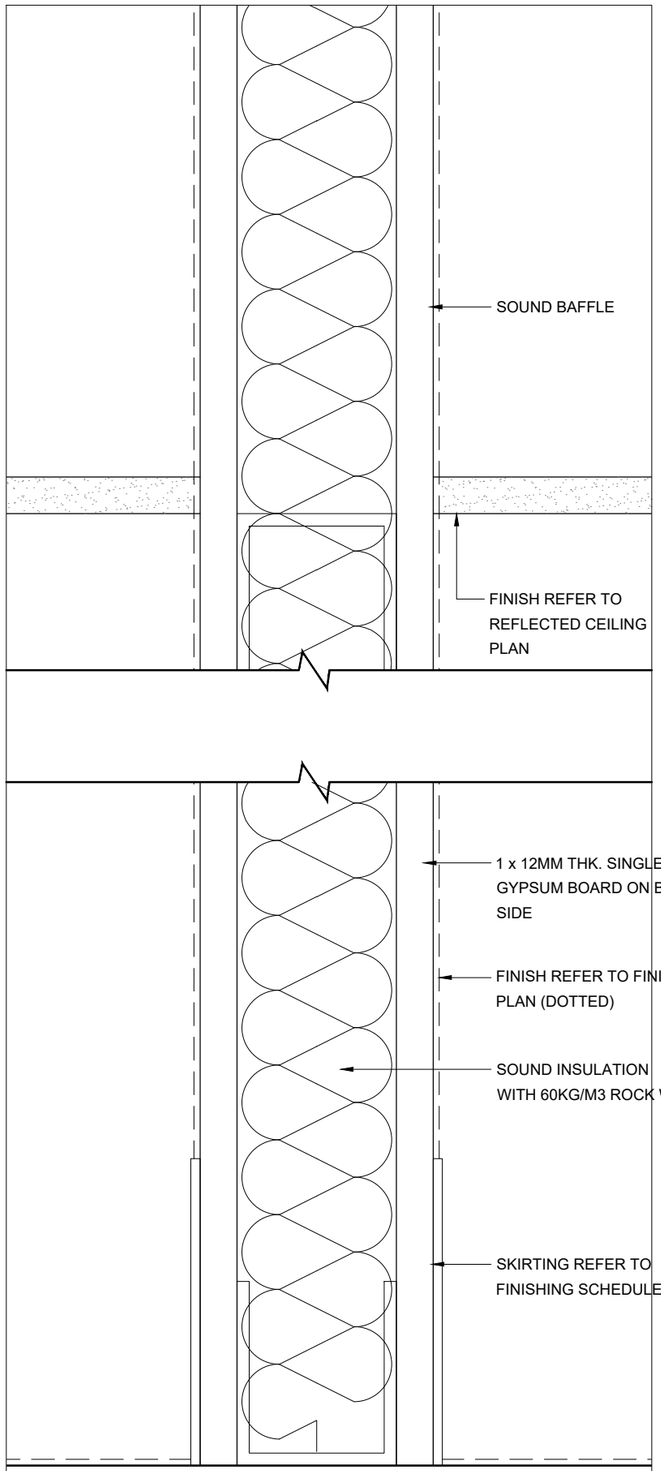

PARTITION TYPE - P2

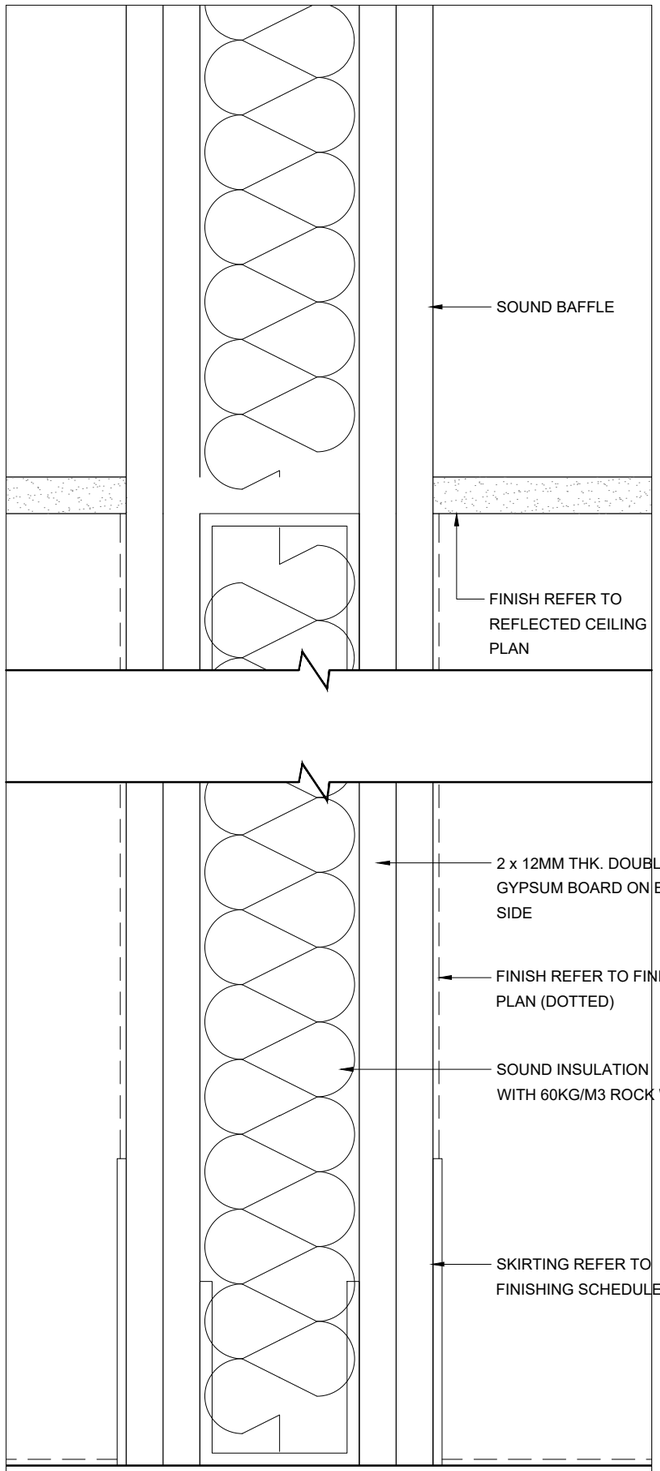

PARTITION TYPE - P4

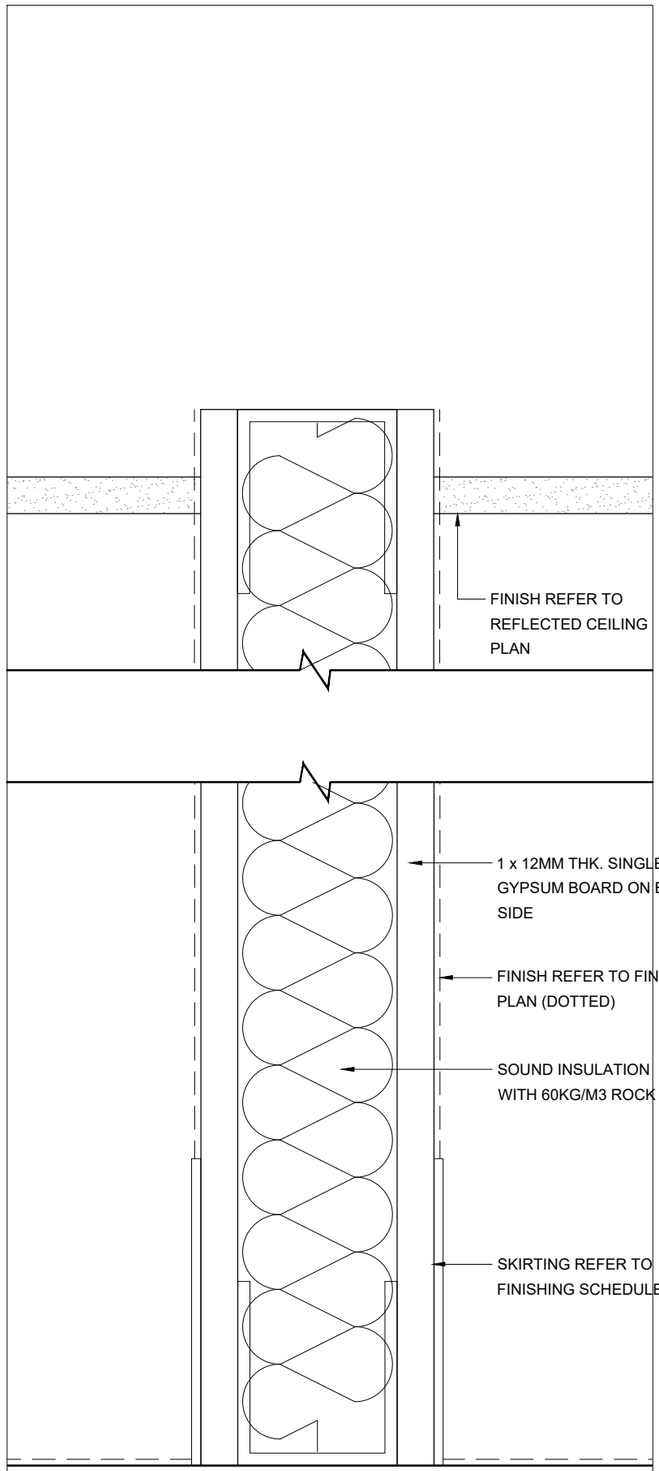

PARTITION TYPE - P5

REVISIONS

DATE	DESCRIPTIONS	REVISION
-	-	-

TENDER
RESTRICTED INFORMATION

CLIENT

中國人壽 CHINA LIFE | 海外

Colliers

AC design group limited


ALL DESIGN ARE THE PROPERTY OF AC DESIGN GROUP LIMITED AND CANNOT BE USED WITHOUT THEIR WRITTEN PERMISSION.

ALL MEASUREMENT MUST BE VERIFIED ON SITE BEFORE CONSTRUCTION. CONTRACTORS SHALL NOTIFY THE DESIGNER OF ANY DISCREPANCY BEFORE STARTING WORK. AC DESIGN GROUP LIMITED WILL NOT RESPONSIBLE FOR ANY ERRORS SHOULD THE CONTRACTOR FAIL TO OBSERVE THIS PROCEDURE. THE CONTRACTOR SHALL BE RESPONSIBLE FOR ANY ERRORS RESULTING FROM FAILURE TO DO SO.


PROJECT NAME
CLI (OVERSEAS) COMPANY LIMITED
AT
UNIT 04-06, 21/F, TOWER 1
INTERNATIONAL GATEWAY CENTRE,
1 WUI MAN RD, JORDAN, WEST KOWLOON, H.K.

DRAWING TITLE
PARTITION DETAIL


PROJECT NO. 811-260901	
SCALE **A.S.@A3**	DATE OF ISSUE **2026-11-13**
DRAWN BY **CAD**	CHECKED BY **-**
DESIGNED BY **FS**	APPROVED BY **-**
DRAWING NO. **IGC-21F-326**	REVISION **R00**

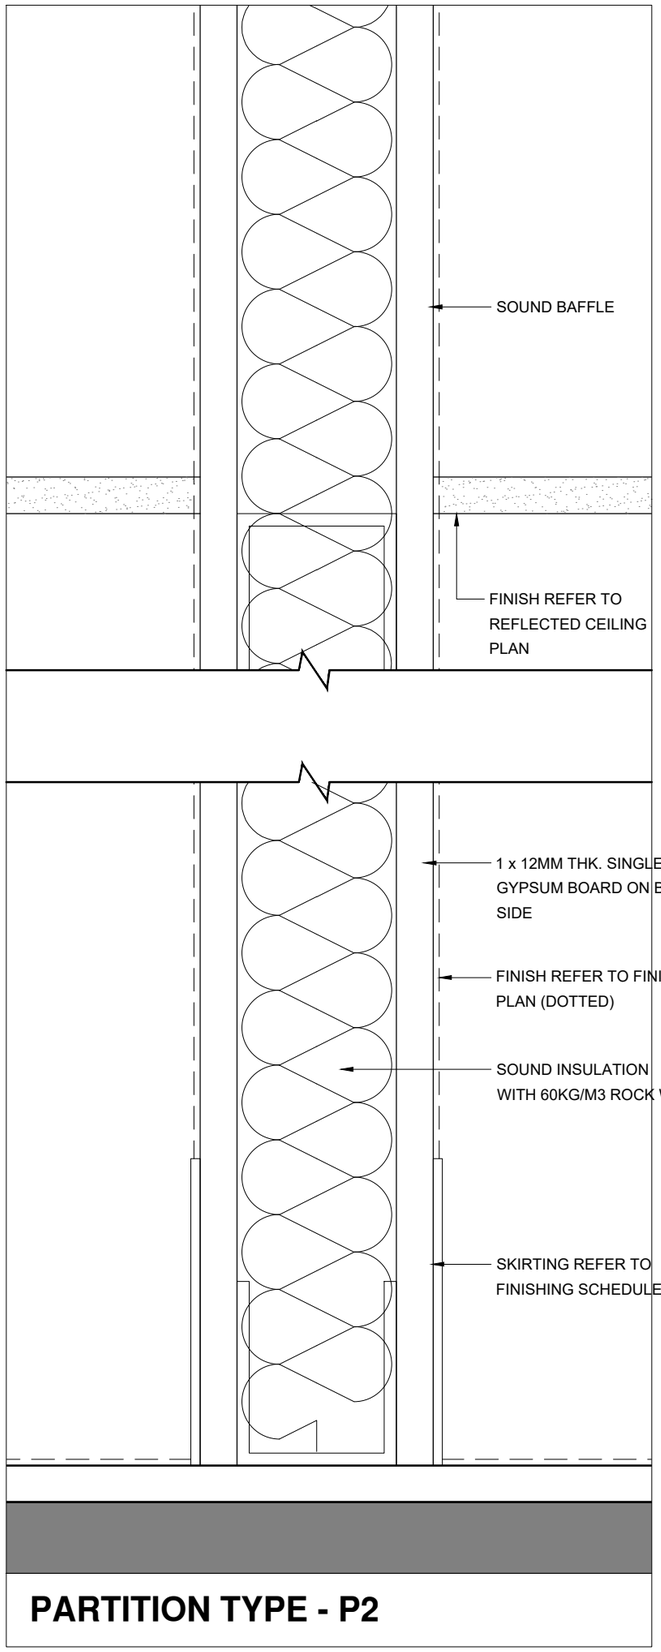

PARTITION TYPE - P2

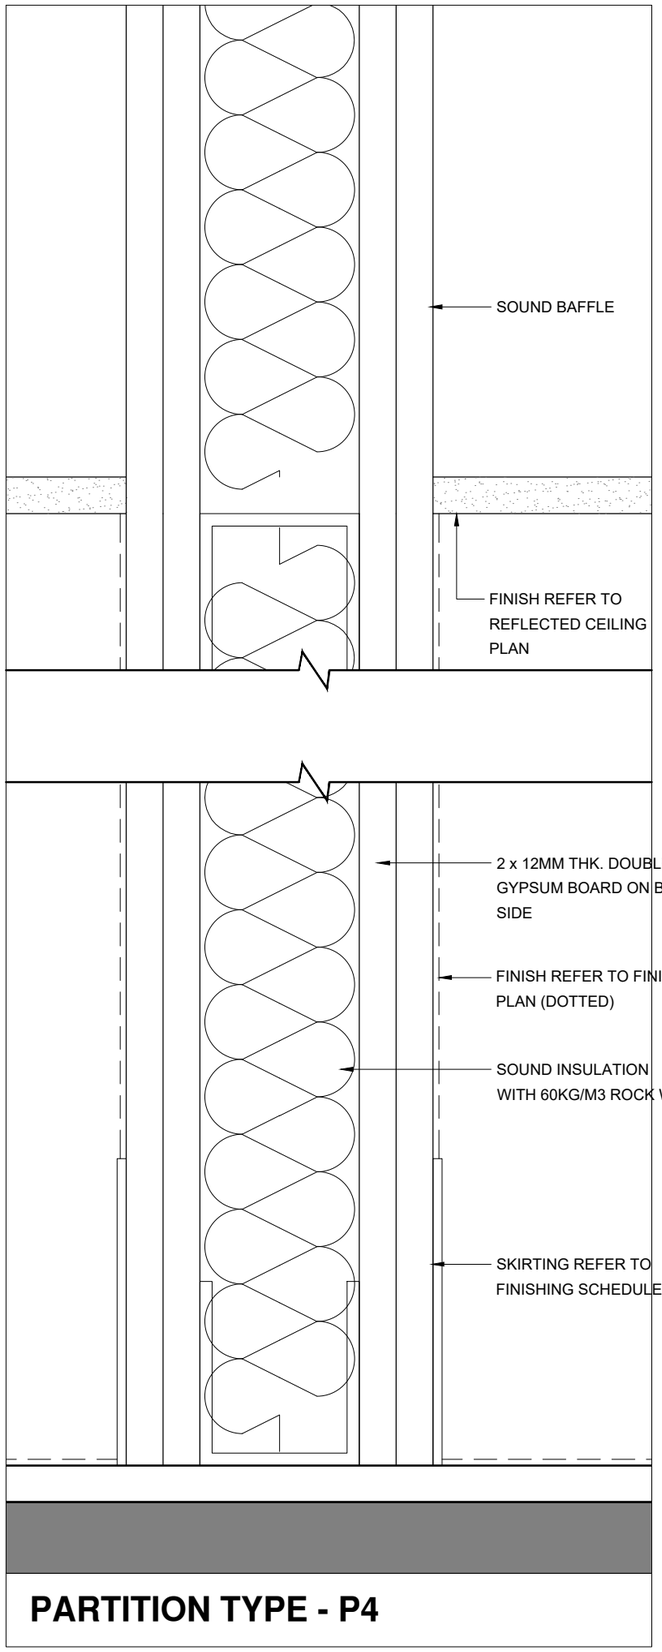

PARTITION TYPE - P4

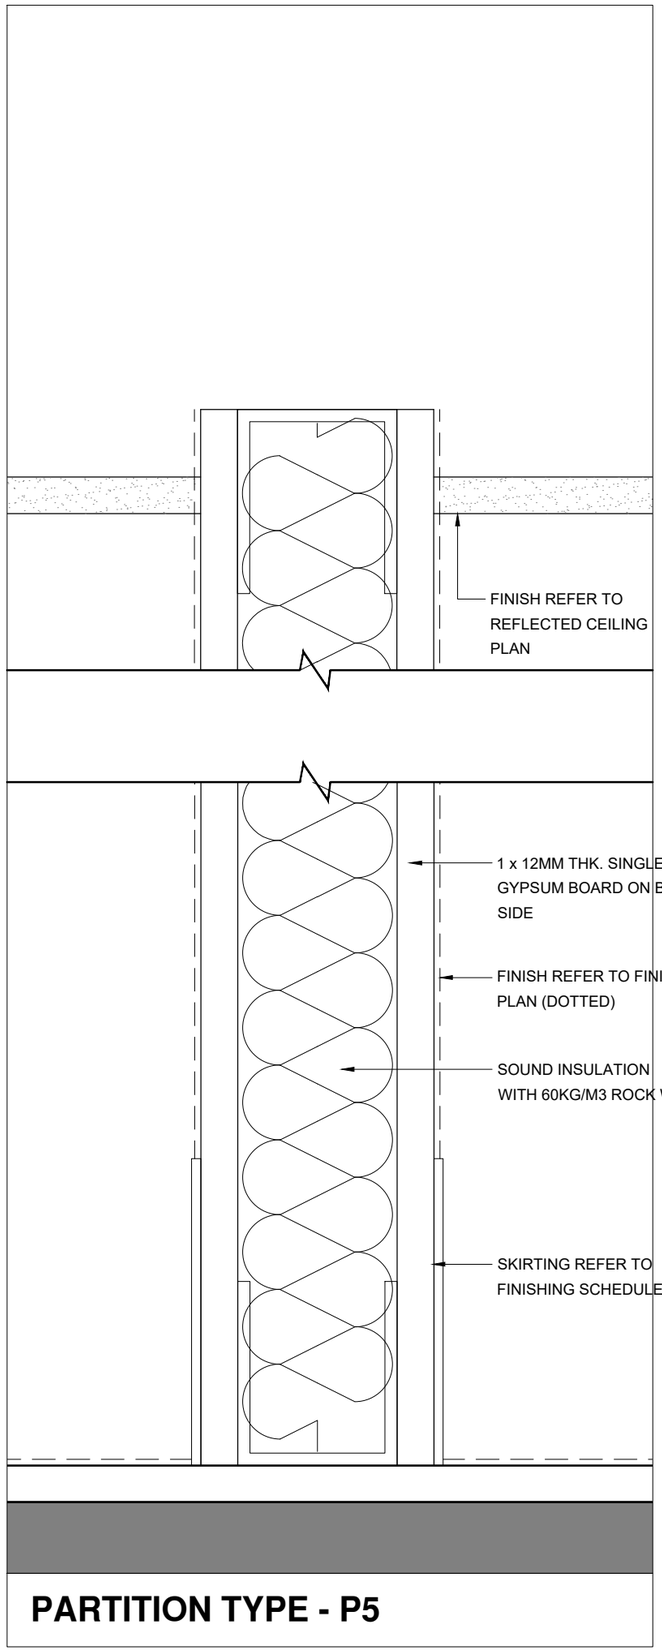

PARTITION TYPE - P5

REVISIONS

DATE	DESCRIPTIONS	REVISION
-	-	-

TENDER
RESTRICTED INFORMATION

CLIENT

中國人壽 CHINA LIFE | 海外

Colliers

AC design group limited


ALL DESIGN ARE THE PROPERTY OF AC DESIGN GROUP LIMITED AND CANNOT BE USED WITHOUT THEIR WRITTEN PERMISSION.

ALL MEASUREMENT MUST BE VERIFIED ON SITE BEFORE CONSTRUCTION. CONTRACTORS SHALL NOTIFY THE DESIGNER OF ANY DISCREPANCY BEFORE STARTING WORK. AC DESIGN GROUP LIMITED WILL NOT RESPONSIBLE FOR ANY ERRORS SHOULD THE CONTRACTOR FAIL TO OBSERVE THIS PROCEDURE. THE CONTRACTOR SHALL BE RESPONSIBLE FOR ANY ERRORS RESULTING FROM FAILURE TO DO SO.


PROJECT NAME
CLI (OVERSEAS) COMPANY LIMITED
AT
UNIT 04-06, 21/F, TOWER 1
INTERNATIONAL GATEWAY CENTRE,
1 WUI MAN RD, JORDAN, WEST KOWLOON, H.K.

DRAWING TITLE
PARTITION DETAIL 01

PROJECT NO. 811-260901	
SCALE **A.S.@A3**	DATE OF ISSUE **2026-11-13**
DRAWN BY **CAD**	CHECKED BY **-**
DESIGNED BY **FS**	APPROVED BY **-**
DRAWING NO. **IGC-21F-326**	REVISION **R00**

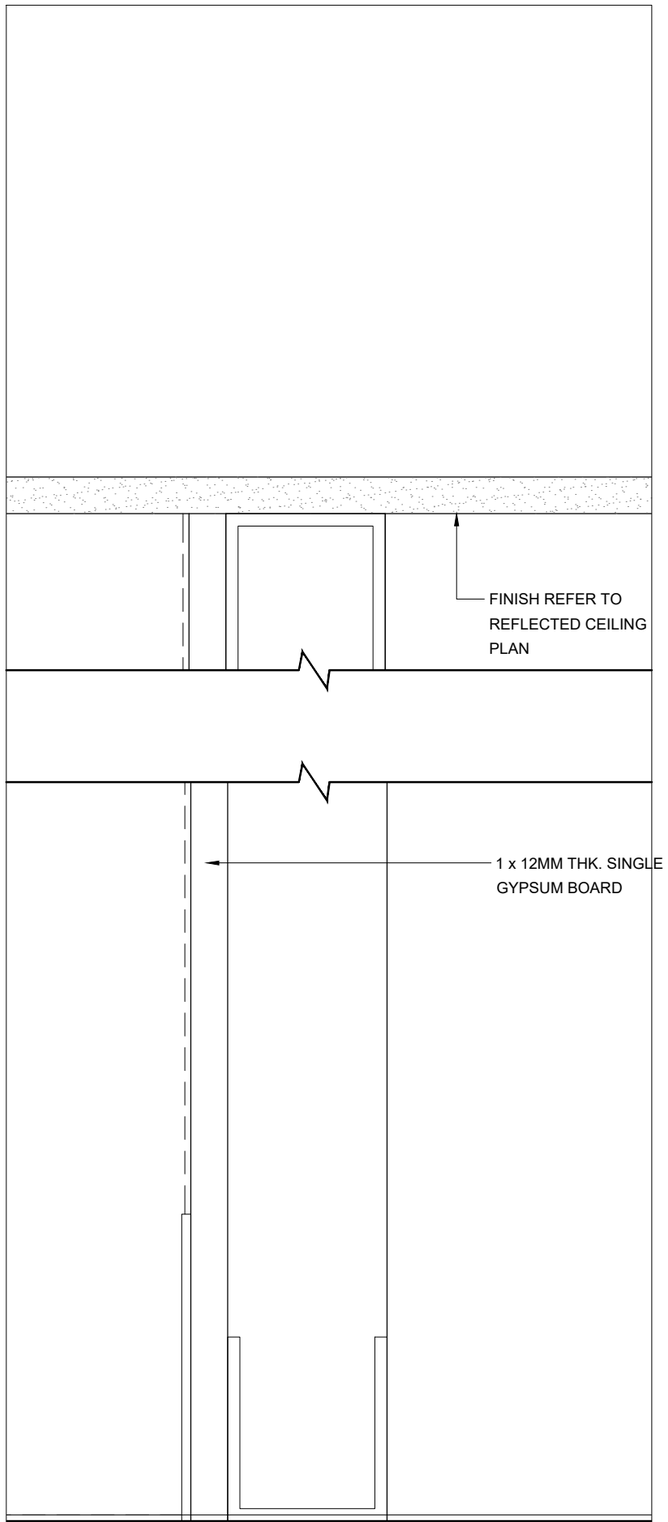

PARTITION TYPE - P6

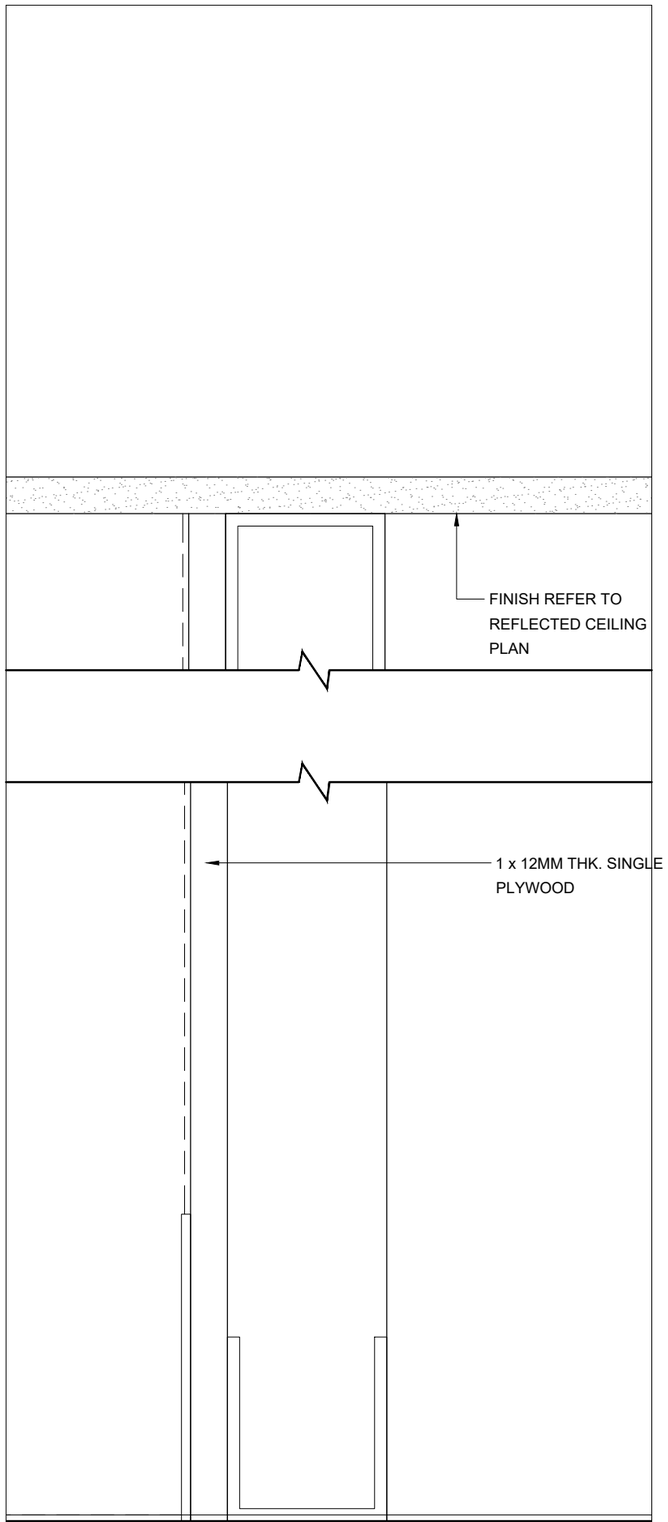

PARTITION TYPE - P7

REVISIONS

DATE	DESCRIPTIONS	REVISION
-	-	-

TENDER
RESTRICTED INFORMATION

CLIENT

中國人壽 CHINA LIFE 海外

Colliers

AC design group limited

ALL DESIGN ARE THE PROPERTY OF
AC DESIGN GROUP LIMITED AND CANNOT BE
USED WITHOUT THEIR WRITTEN PERMISSION.


ALL MEASUREMENT MUST BE VERIFIED
ON SITE BEFORE CONSTRUCTION.
CONTRACTORS SHALL NOTIFY THE DESIGNER
OF ANY DISCREPANCY BEFORE STARTING
WORK. AC DESIGN GROUP LIMITED WILL NOT
RESPONSIBLE FOR ANY ERRORS SHOULD
THE CONTRACTOR FAIL TO OBSERVE THIS
PROCEDURE. THE CONTRACTOR SHALL BE
RESPONSIBLE FOR ANY ERRORS RESULTING
FROM FAILURE TO DO SO.

PROJECT NAME
CLI (OVERSEAS) COMPANY LIMITED
AT
UNIT 04-06, 21/F, TOWER 1
INTERNATIONAL GATEWAY CENTRE,
1 WUI MAN RD, JORDAN, WEST KOWLOON, H.K.


DRAWING TITLE
PARTITION DETAIL 02

PROJECT NO.
811-260901

SCALE	DATE OF ISSUE
A.S.@A3	**2026-11-13**
DRAWN BY	CHECKED BY
CAD	**-**
DESIGNED BY	APPROVED BY
FS	**-**
DRAWING NO.	REVISION
IGC-21F-327	**R00**

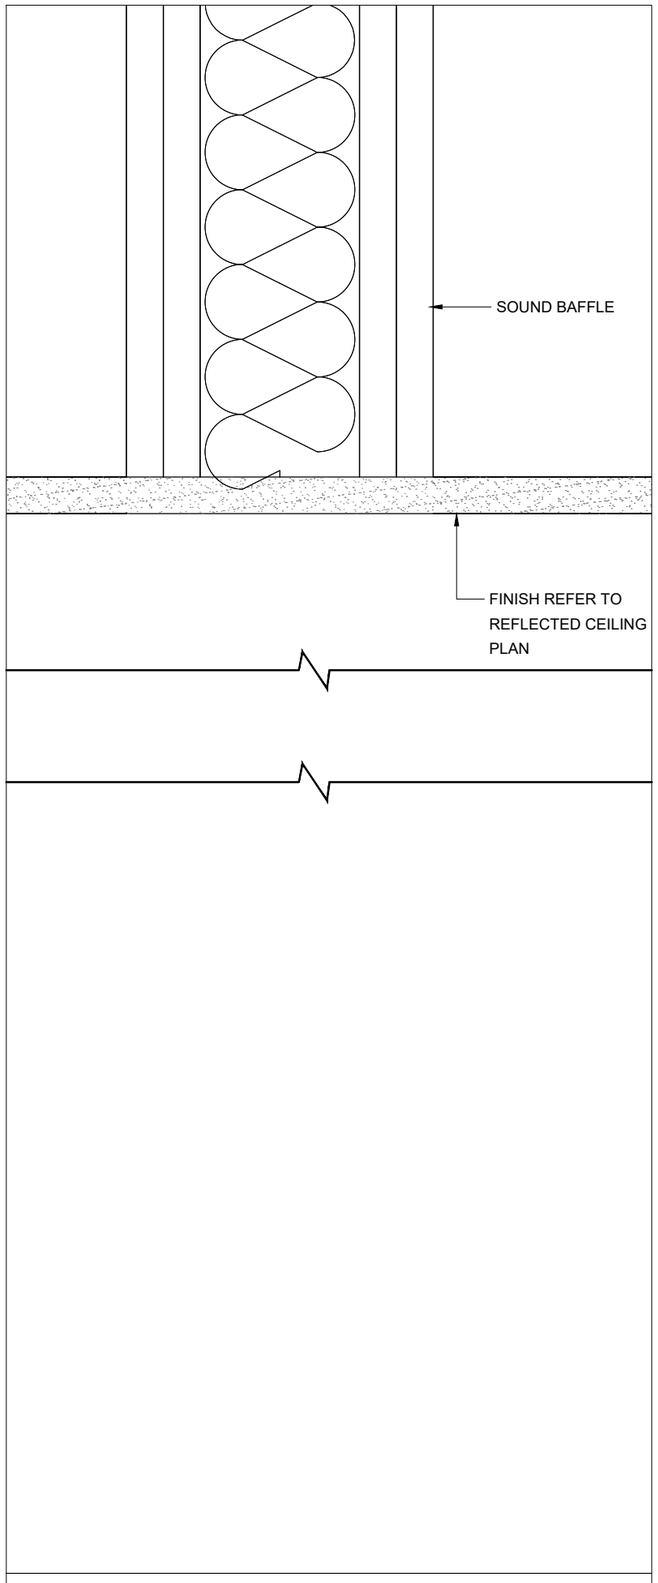

PARTITION TYPE - SB01

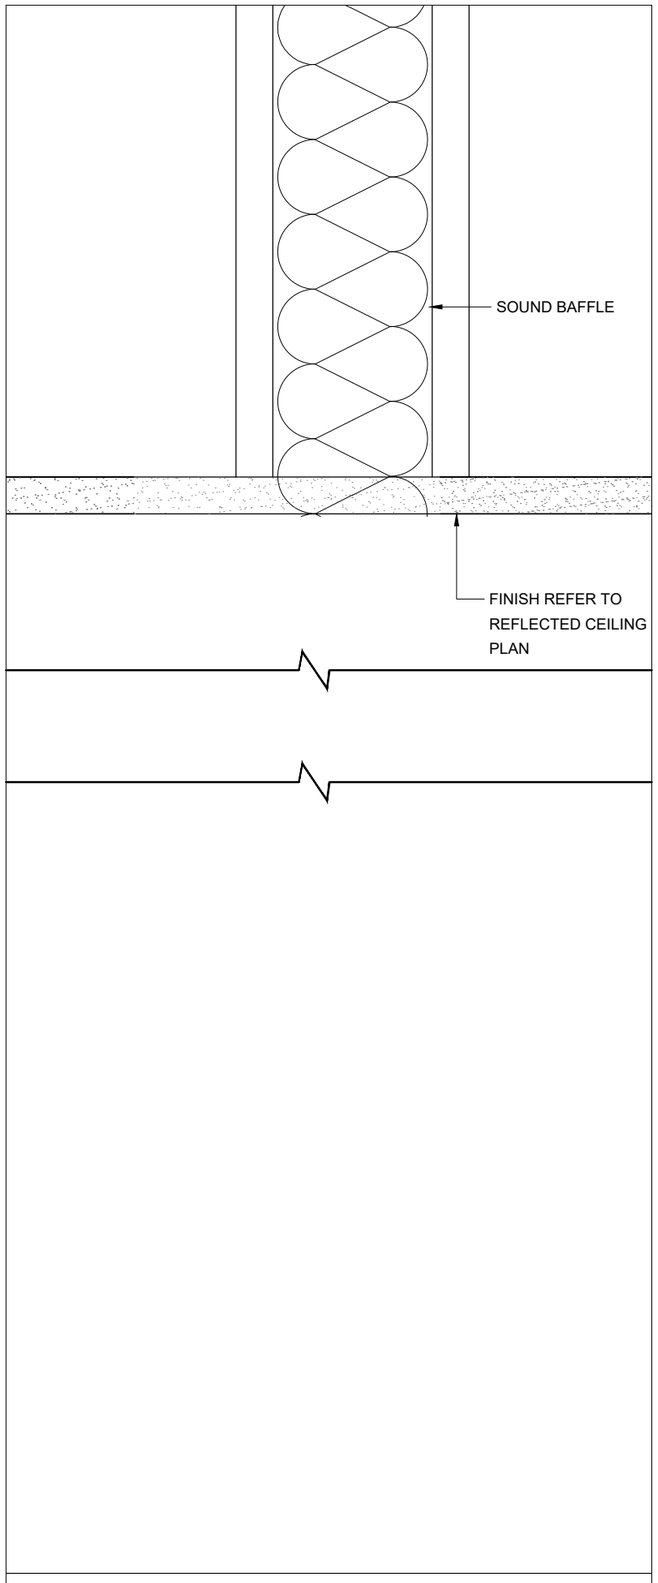

PARTITION TYPE - SB02

REVISIONS

DATE	DESCRIPTIONS	REVISION
-	-	-

TENDER
RESTRICTED INFORMATION

CLIENT

中國人壽 CHINA LIFE | 海外

Colliers

AC design group limited

ALL DESIGN ARE THE PROPERTY OF
AC DESIGN GROUP LIMITED AND CANNOT BE
USED WITHOUT THEIR WRITTEN PERMISSION.

ALL MEASUREMENT MUST BE VERIFIED
ON SITE BEFORE CONSTRUCTION.
CONTRACTORS SHALL NOTIFY THE DESIGNER
OF ANY DISCREPANCY BEFORE STARTING
WORK. AC DESIGN GROUP LIMITED WILL NOT
RESPONSIBLE FOR ANY ERRORS SHOULD
THE CONTRACTOR FAIL TO OBSERVE THIS
PROCEDURE. THE CONTRACTOR SHALL BE
RESPONSIBLE FOR ANY ERRORS RESULTING
FROM FAILURE TO DO SO.

PROJECT NAME

CLI (OVERSEAS) COMPANY LIMITED

AT
UNIT 04-06, 21/F, TOWER 1
INTERNATIONAL GATEWAY CENTRE,
1 WUI MAN RD, JORDAN, WEST KOWLOON, H.K.

DRAWING TITLE


PARTITION DETAIL 03

PROJECT NO. 811-260901	
SCALE **A.S.@A3**	DATE OF ISSUE **2026-11-13**
DRAWN BY **CAD**	CHECKED BY **-**
DESIGNED BY **FS**	APPROVED BY **-**
DRAWING NO. **IGC-21F-328**	REVISION **R00**


D1

LOCATION: MEETING ROOMS

PLAN VIEW

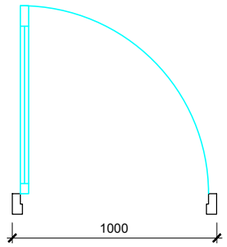

ELEVATION

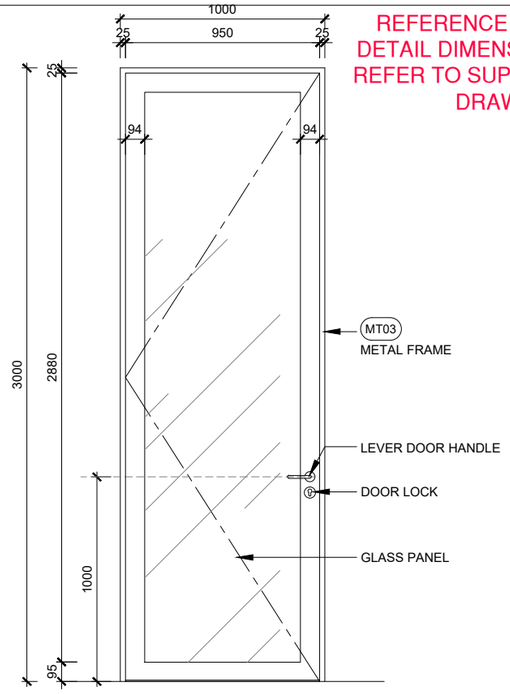


REFERENCE ONLY
DETAIL DIMENSIONS
REFER TO SUPPLIER
DRAWINGS

DOOR MATERIAL:		FINISHES:	
DOOR FRAME	METAL FRAME	INSIDE / OUTSIDE	MT03
DOOR PANEL	CLEAR GLASS PANEL	INSIDE / OUTSIDE	GL01
FIRE RATED PERIOD	-		
IRONMONGERY:			
HANDLE INSIDE	LEVER HANDLE		
HANDLE OUTSIDE	LEVER HANDLE		
DOOR LOCKSET	MANUAL LOCK		
SLIDING PROFILE	-		
HINGE	BUTT HINGE		
DOOR CLOSER	-		
QUANTITY	4		
GLAZED PANEL	DOUBLE GLAZED (10mm + 12mm)		
REMARKS			


D2

LOCATION: STORE ROOM, SERVER ROOM, UTILITY ROOM

PLAN VIEW

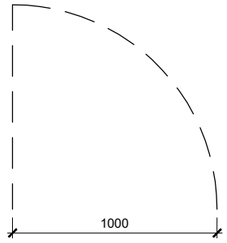

ELEVATION

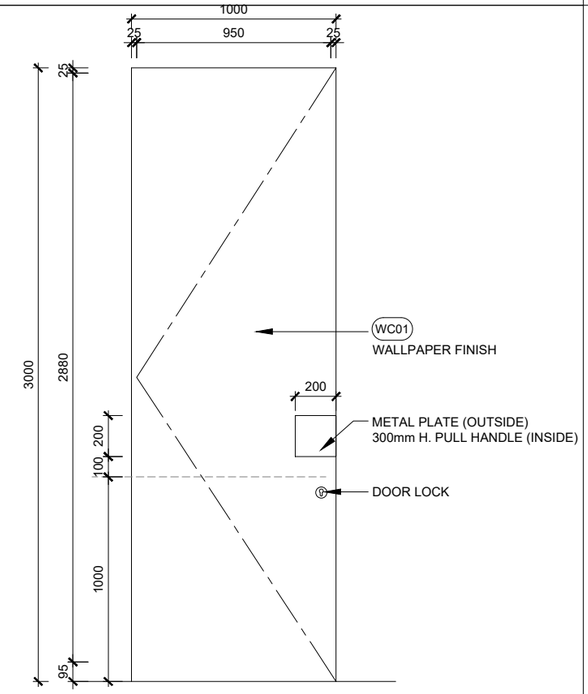


DOOR MATERIAL:		FINISHES:	
DOOR FRAME	METAL FRAME	INSIDE / OUTSIDE	MT03
DOOR PANEL	CLEAR GLASS PANEL	INSIDE / OUTSIDE	GL01
FIRE RATED PERIOD	-		
IRONMONGERY:			
HANDLE INSIDE	PULL HANDLE		
HANDLE OUTSIDE	METAL PLATE		
DOOR LOCKSET	MANUAL LOCK		
SLIDING PROFILE	-		
HINGE	BUTT HINGE		
DOOR CLOSER			
QUANTITY	3		
GLAZED PANEL	-		
REMARKS			


D3

LOCATION: CORRIDOR

PLAN VIEW

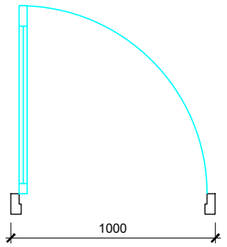

ELEVATION

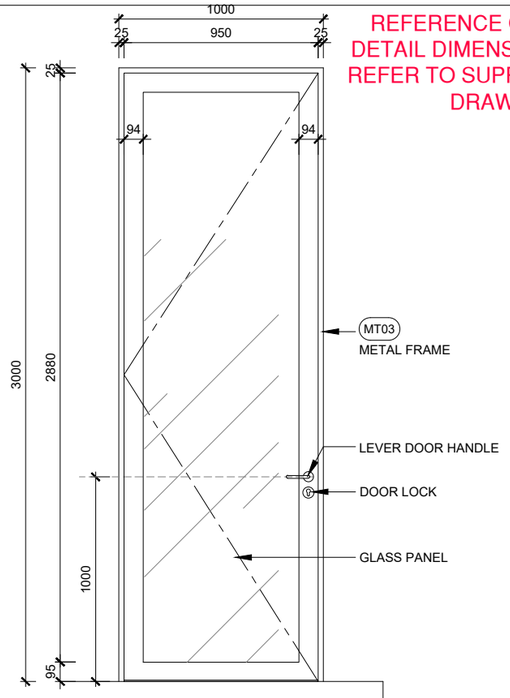

REFERENCE ONLY
DETAIL DIMENSIONS
REFER TO SUPPLIER
DRAWINGS

DOOR MATERIAL:		FINISHES:	
DOOR FRAME	METAL FRAME	INSIDE / OUTSIDE	MT03
DOOR PANEL	PLASTIC LAMINATE	INSIDE / OUTSIDE	GL01
FIRE RATED PERIOD	-		
IRONMONGERY:			
HANDLE INSIDE	LEVER HANDLE		
HANDLE OUTSIDE	LEVER HANDLE		
DOOR LOCKSET	MANUAL LOCK		
SLIDING PROFILE	-		
HINGE	BUTT HINGE		
DOOR CLOSER			
QUANTITY	2		
GLAZED PANEL	SINGLE GLAZED		
REMARKS			

REVISIONS

DATE	DESCRIPTIONS	REVISION

TENDER
RESTRICTED INFORMATION

CLIENT

中國人壽 CHINA LIFE | 海外 |

Colliers

AC design group limited

ALL DESIGN ARE THE PROPERTY OF AC DESIGN GROUP LIMITED AND CANNOT BE USED WITHOUT THEIR WRITTEN PERMISSION.

ALL MEASUREMENT MUST BE VERIFIED ON SITE BEFORE CONSTRUCTION. CONTRACTORS SHALL NOTIFY THE DESIGNER OF ANY DISCREPANCY BEFORE STARTING WORK. AC DESIGN GROUP LIMITED WILL NOT RESPONSIBLE FOR ANY ERRORS SHOULD THE CONTRACTOR FAIL TO OBSERVE THIS PROCEDURE. THE CONTRACTOR SHALL BE RESPONSIBLE FOR ANY ERRORS RESULTING FROM FAILURE TO DO SO.

PROJECT NAME
CLI (OVERSEAS) COMPANY LIMITED
AT
UNIT 04-06, 21/F, TOWER 1
INTERNATIONAL GATEWAY CENTRE,
1 WUI MAN RD, JORDAN, WEST KOWLOON, H.K.

DRAWING TITLE
DOOR SCHEDULE 01

PROJECT NO.
811-260901


SCALE	DATE OF ISSUE
1:30@A3	**2026-11-13**
DRAWN BY	CHECKED BY
CAD	**-**
DESIGNED BY	APPROVED BY
FS	**-**

DRAWING NO. **IGC-21F-401**
REVISION **R00**


D4

LOCATION: DM OFFICE & MANAGER ROOM

PLAN VIEW

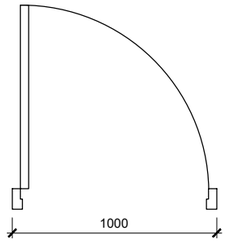

ELEVATION

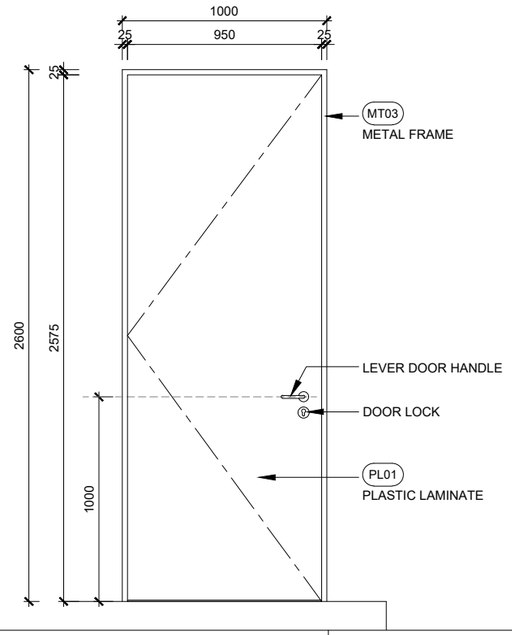


DOOR MATERIAL:			FINISHES:	
DOOR FRAME	METAL FRAME	INSIDE	MT03	
		OUTSIDE		
DOOR PANEL	PLASTIC LAMINATE	INSIDE	PL01	
		OUTSIDE		
FIRE RATED PERIOD	-			
IRONMONGERY:				
HANDLE	INSIDE	LEVER HANDLE		
	OUTSIDE	LEVER HANDLE		
DOOR LOCKSET	MANUAL LOCK			
SLIDING PROFILE	-			
HINGE	BUTT HINGE			
DOOR CLOSER	-			
QUANTITY	15			
GLAZED PANEL	-			
REMARKS				

D5


LOCATION: MAIN ENTRANCE

PLAN VIEW

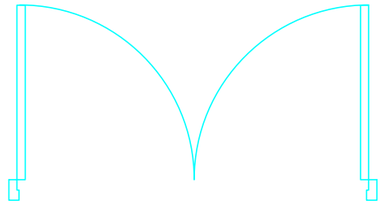

ELEVATION

REFERENCE ONLY
MATCH LANDLORD
STANDARD

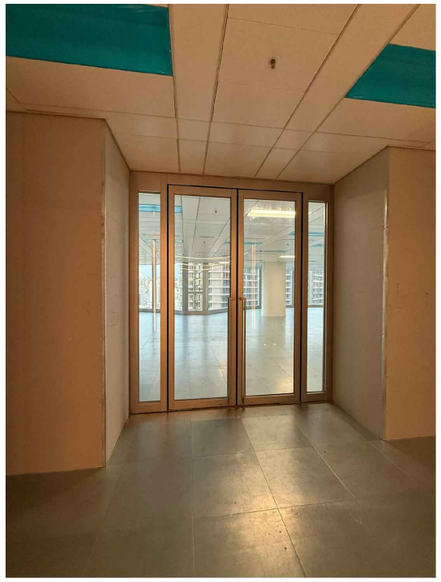


DOOR MATERIAL:			FINISHES:	
DOOR FRAME	STAINLESS STEEL	INSIDE	-	
		OUTSIDE		
DOOR PANEL	CLEAR GLASS PANEL	INSIDE	-	
		OUTSIDE		
FIRE RATED PERIOD	2 HOURS			
IRONMONGERY:				
HANDLE	INSIDE	PULL HANDLE		
	OUTSIDE	PULL HANDLE		
DOOR LOCKSET	MANUAL LOCK + ELECTRIC LOCK			
SLIDING PROFILE	-			
HINGE	FLOOR HINGE			
DOOR CLOSER				
QUANTITY	1			
GLAZED PANEL	FIRE RATED GLASS			
REMARKS	PROVIDED BY LANDLORD			

D6


LOCATION: REAR ENTRANCE

PLAN VIEW

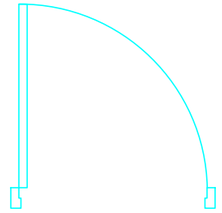

ELEVATION

REFERENCE ONLY
MATCH LANDLORD
STANDARD

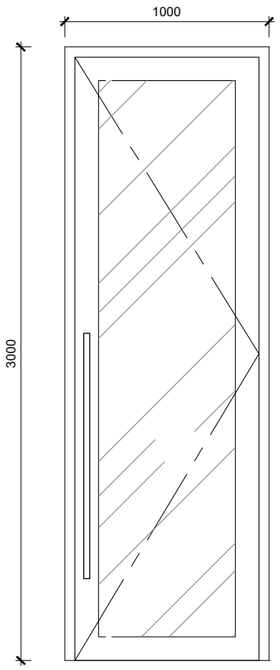

DOOR MATERIAL:			FINISHES:	
DOOR FRAME	STAINLESS STEEL	INSIDE	-	
		OUTSIDE		
DOOR PANEL	CLEAR GLASS PANEL	INSIDE	-	
		OUTSIDE		
FIRE RATED PERIOD	2 HOURS			
IRONMONGERY:				
HANDLE	INSIDE	PULL HANDLE		
	OUTSIDE	PULL HANDLE		
DOOR LOCKSET	MANUAL LOCK + ELECTRIC LOCK			
SLIDING PROFILE	-			
HINGE	FLOOR HINGE			
DOOR CLOSER				
QUANTITY	1			
GLAZED PANEL	FIRE RATED GLASS			
REMARKS	PROVIDED BY LANDLORD			

REVISIONS

DATE	DESCRIPTIONS	REVISION

TENDER
RESTRICTED INFORMATION

CLIENT

中國人壽 CHINA LIFE | 海外

Colliers

AC design group limited

ALL DESIGN ARE THE PROPERTY OF AC DESIGN GROUP LIMITED AND CANNOT BE USED WITHOUT THEIR WRITTEN PERMISSION.

ALL MEASUREMENT MUST BE VERIFIED ON SITE BEFORE CONSTRUCTION. CONTRACTORS SHALL NOTIFY THE DESIGNER OF ANY DISCREPANCY BEFORE STARTING WORK. AC DESIGN GROUP LIMITED WILL NOT RESPONSIBLE FOR ANY ERRORS SHOULD THE CONTRACTOR FAIL TO OBSERVE THIS PROCEDURE. THE CONTRACTOR SHALL BE RESPONSIBLE FOR ANY ERRORS RESULTING FROM FAILURE TO DO SO.

PROJECT NAME
CLI (OVERSEAS) COMPANY LIMITED
AT
UNIT 04-06, 21/F, TOWER 1
INTERNATIONAL GATEWAY CENTRE,
1 WUI MAN RD, JORDAN, WEST KOWLOON, H.K.

DRAWING TITLE
DOOR SCHEDULE 02

PROJECT NO.
811-260901


SCALE	DATE OF ISSUE
1:30@A3	**2026-11-13**
DRAWN BY	CHECKED BY
CAD	**-**
DESIGNED BY	APPROVED BY
FS	**-**

DRAWING NO. **IGC-21F-402**
REVISION **R00**

D7


LOCATION: REAR ENTRANCE

PLAN VIEW

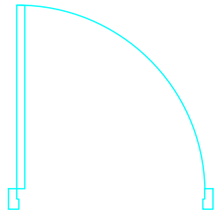

ELEVATION

REFERENCE ONLY
MATCH LANDLORD
STANDARD

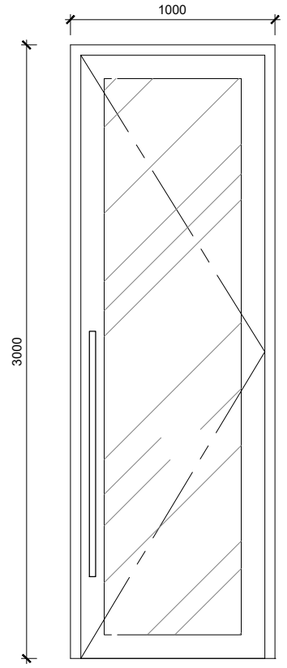


DOOR MATERIAL:		FINISHES:	
DOOR FRAME	STAINLESS STEEL	INSIDE	-
		OUTSIDE	
DOOR PANEL	CLEAR GLASS PANEL	INSIDE	-
		OUTSIDE	
FIRE RATED PERIOD	1 HOUR		
IRONMONGERY:			
HANDLE INSIDE	PULL HANDLE		
HANDLE OUTSIDE	PULL HANDLE		
DOOR LOCKSET	MANUAL LOCK + ELECTRIC LOCK		
SLIDING PROFILE	-		
HINGE	FLOOR HINGE		
DOOR CLOSER			
QUANTITY	3		
GLAZED PANEL	FIRE RATED GLASS		
REMARKS			

D8

LOCATION: TRAINING ROOM

PLAN VIEW

ELEVATION

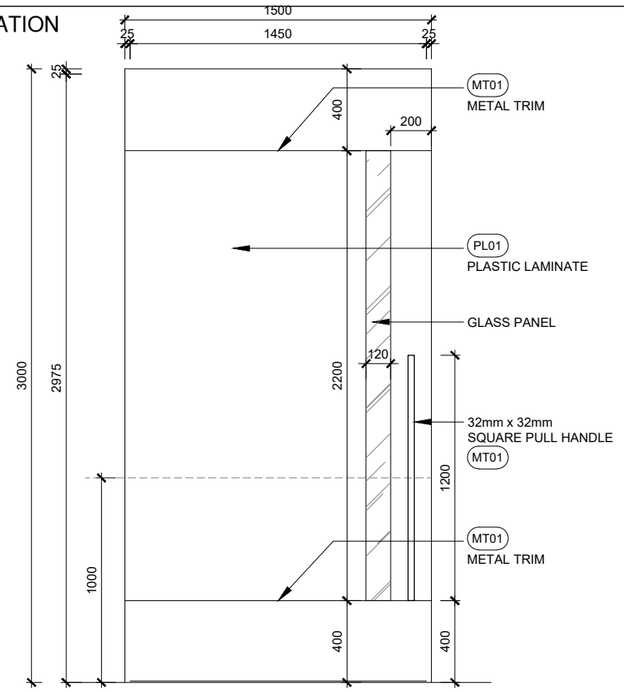

DOOR MATERIAL:		FINISHES:	
DOOR FRAME	-	INSIDE	-
		OUTSIDE	
DOOR PANEL	PLASTIC LAMINATE	INSIDE	PL01
		OUTSIDE	
FIRE RATED PERIOD	-		
IRONMONGERY:			
HANDLE INSIDE	PULL HANDLE		
HANDLE OUTSIDE	PULL HANDLE		
DOOR LOCKSET	-		
SLIDING PROFILE	-		
HINGE	-		
DOOR CLOSER			
QUANTITY	1		
GLAZED PANEL	-		
REMARKS			

REVISIONS

DATE	DESCRIPTIONS	REVISION

TENDER
RESTRICTED INFORMATION

CLIENT

中國人壽 CHINA LIFE | 海外

Colliers

AC design group limited

ALL DESIGN ARE THE PROPERTY OF AC DESIGN GROUP LIMITED AND CANNOT BE USED WITHOUT THEIR WRITTEN PERMISSION.

ALL MEASUREMENT MUST BE VERIFIED ON SITE BEFORE CONSTRUCTION. CONTRACTORS SHALL NOTIFY THE DESIGNER OF ANY DISCREPANCY BEFORE STARTING WORK. AC DESIGN GROUP LIMITED WILL NOT RESPONSIBLE FOR ANY ERRORS SHOULD THE CONTRACTOR FAIL TO OBSERVE THIS PROCEDURE. THE CONTRACTOR SHALL BE RESPONSIBLE FOR ANY ERRORS RESULTING FROM FAILURE TO DO SO.

PROJECT NAME
CLI (OVERSEAS) COMPANY LIMITED
AT
UNIT 04-06, 21/F, TOWER 1
INTERNATIONAL GATEWAY CENTRE,
1 WUI MAN RD, JORDAN, WEST KOWLOON, H.K.

DRAWING TITLE
DOOR SCHEDULE 03

PROJECT NO.	
811-260901	
SCALE	DATE OF ISSUE
1:30@A3	**2026-11-13**
DRAWN BY	CHECKED BY
CAD	**-**
DESIGNED BY	APPROVED BY
FS	**-**
DRAWING NO.	REVISION
IGC-21F-403	**R00**

CODE	ITEM	LOCATION	DESCRIPTION	SUPPLIER (FOR REFERENCE ONLY)	REMARKS
AT01	**ACOUSTIC PANEL** 	TRAINING RM	**BRAND:** COLOBO **COLLECTION:** - **MODEL NO.:** CBB12 **COLOR:** DARK CAMEL **DIMENSION:** -	**COLOBO** - TEL: - EMAIL: -	- OR APPROVED EQUIVALENT
BL01	**BLIND** 	MEETING RM 01	**BRAND:** ZU DESIGN **COLLECTION:** TWIRLER **MODEL NO.:** TWRILER 05 - SAND **COLOR:** - **DIMENSION:** -	**ZU DESIGN TEXTILE COMPANY LTD** - TEL: 25617677 EMAIL: INFO@ZUDESIGN.COM.HK	- OR APPROVED EQUIVALENT
BL02	**BLIND** 	MEETING RM 02	**BRAND:** 御峰竹簾 **COLLECTION:** - **MODEL NO.:** B4326 **COLOR:** - **DIMENSION:** -	**CURTAIN CITY LTD** - TEL: 2877 8329 EMAIL: -	- OR APPROVED EQUIVALENT
BL03	**BLIND** 	MEETING RM 03	**BRAND:** ZU DESIGN **COLLECTION:** SHEER WONDERS WIDE **MODEL NO.:** BREATHTAKING **COLOR:** 91-SNOW **DIMENSION:** -	**ZU DESIGN TEXTILE COMPANY LTD** - TEL: 25617677 EMAIL: INFO@ZUDESIGN.COM.HK	- OR APPROVED EQUIVALENT

REMARKS: SAMPLE REQUIRED FOR CONSULTANT/CLIENT APPROVAL PRIOR TO PROCUREMENT.

REVISIONS

DATE	DESCRIPTIONS	REVISION
-	-	-

TENDER
RESTRICTED INFORMATION

CLIENT

中國人壽 CHINA LIFE 海外

Colliers

AC design group limited

ALL DESIGN ARE THE PROPERTY OF AC DESIGN GROUP LIMITED AND CANNOT BE USED WITHOUT THEIR WRITTEN PERMISSION.

ALL MEASUREMENT MUST BE VERIFIED ON SITE BEFORE CONSTRUCTION. CONTRACTORS SHALL NOTIFY THE DESIGNER OF ANY DISCREPANCY BEFORE STARTING WORK. AC DESIGN GROUP LIMITED WILL NOT RESPONSIBLE FOR ANY ERRORS SHOULD THE CONTRACTOR FAIL TO OBSERVE THIS PROCEDURE. THE CONTRACTOR SHALL BE RESPONSIBLE FOR ANY ERRORS RESULTING FROM FAILURE TO DO SO.

PROJECT NAME
CLI (OVERSEAS) COMPANY LIMITED
AT
UNIT 04-06, 21/F, TOWER 1
INTERNATIONAL GATEWAY CENTRE,
1 WUI MAN RD, JORDAN, WEST KOWLOON, H.K.

DRAWING TITLE
MATERIAL SCHEDULE 01

PROJECT NO.
811-260901

SCALE	DATE OF ISSUE
NTS@A3	**2026-11-13**
DRAWN BY	CHECKED BY
CAD	**-**
DESIGNED BY	APPROVED BY
FS	**-**
DRAWING NO.	REVISION
IGC-21F-501	**R00**

CODE	ITEM	LOCATION	DESCRIPTION	SUPPLIER (FOR REFERENCE ONLY)	REMARKS
AT01	**ACOUSTIC PANEL** 	TRAINING RM	**BRAND:** COLOBO **COLLECTION:** - **MODEL NO.:** CBB12 **COLOR:** DARK CAMEL **DIMENSION:** -	**COLOBO** - TEL: - EMAIL: -	- OR APPROVED EQUIVALENT
BL01	**BLIND** 	MEETING RM 01	**BRAND:** ZU DESIGN **COLLECTION:** TWIRLER **MODEL NO.:** TWRILER 05 - SAND **COLOR:** - **DIMENSION:** -	**ZU DESIGN TEXTILE COMPANY LTD** - TEL: 25617677 EMAIL: INFO@ZUDESIGN.COM.HK	- OR APPROVED EQUIVALENT
BL02	**BLIND** 	MEETING RM 02	**BRAND:** 御峰竹簾 **COLLECTION:** - **MODEL NO.:** B4326 **COLOR:** - **DIMENSION:** -	**CURTAIN CITY LTD** - TEL: 2877 8329 EMAIL: -	- OR APPROVED EQUIVALENT
BL03	**BLIND** 	MEETING RM 03	**BRAND:** ZU DESIGN **COLLECTION:** SHEER WONDERS WIDE **MODEL NO.:** BREATHTAKING **COLOR:** 91-SNOW **DIMENSION:** -	**ZU DESIGN TEXTILE COMPANY LTD** - TEL: 25617677 EMAIL: INFO@ZUDESIGN.COM.HK	- OR APPROVED EQUIVALENT

REMARKS: SAMPLE REQUIRED FOR CONSULTANT/CLIENT APPROVAL PRIOR TO PROCUREMENT.

REVISIONS

DATE	DESCRIPTIONS	REVISION
-	-	-

TENDER
RESTRICTED INFORMATION

CLIENT

中國人壽 CHINA LIFE 海外

Colliers

AC design group limited

ALL DESIGN ARE THE PROPERTY OF AC DESIGN GROUP LIMITED AND CANNOT BE USED WITHOUT THEIR WRITTEN PERMISSION.

ALL MEASUREMENT MUST BE VERIFIED ON SITE BEFORE CONSTRUCTION. CONTRACTORS SHALL NOTIFY THE DESIGNER OF ANY DISCREPANCY BEFORE STARTING WORK. AC DESIGN GROUP LIMITED WILL NOT RESPONSIBLE FOR ANY ERRORS SHOULD THE CONTRACTOR FAIL TO OBSERVE THIS PROCEDURE. THE CONTRACTOR SHALL BE RESPONSIBLE FOR ANY ERRORS RESULTING FROM FAILURE TO DO SO.

PROJECT NAME
CLI (OVERSEAS) COMPANY LIMITED
AT
UNIT 04-06, 21/F, TOWER 1
INTERNATIONAL GATEWAY CENTRE,
1 WUI MAN RD, JORDAN, WEST KOWLOON, H.K.

DRAWING TITLE
MATERIAL SCHEDULE 01

PROJECT NO.
811-260901

SCALE	DATE OF ISSUE
NTS@A3	**2026-11-13**
DRAWN BY	CHECKED BY
CAD	**-**
DESIGNED BY	APPROVED BY
FS	**-**
DRAWING NO.	REVISION
IGC-21F-501	**R00**

CODE	ITEM	LOCATION	DESCRIPTION	SUPPLIER (FOR REFERENCE ONLY)	REMARKS
CP01	**CARPET** 	FOH	**BRAND:** MILLIKEN **COLLECTION:** HEAVY META - FOUNDRY **MODEL NO.:** FDR259-220 **COLOR:** WEATHERED **DIMENSION:** 250MM x 1000MM	**HONG KONG NET FURNITURE COMPANY LIMITED** MS. SOPHIE WONG TEL: 9559 3684 EMAIL: SOPHIE_WONG@SZ-NET.HK	- OR APPROVED EQUIVALENT
CP02	**CARPET** 	FOH	**BRAND:** MILLIKEN **COLLECTION:** HEAVY META - FOUNDRY **MODEL NO.:** FDR259 **COLOR:** OXIDE **DIMENSION:** 250MM x 1000MM	**HONG KONG NET FURNITURE COMPANY LIMITED** MS. SOPHIE WONG TEL: 9559 3684 EMAIL: SOPHIE_WONG@SZ-NET.HK	- OR APPROVED EQUIVALENT
CP03	**CARPET** 	GENERAL OFFICE ENCLOSED OFFICE TRAINING ROOM	**BRAND:** MILLIKEN **COLLECTION:** PASSAGE - VISIBLE LIGHT **MODEL NO.:** VL154-218 **COLOR:** NEUTRAL **DIMENSION:** 250MM x 1000MM	**HONG KONG NET FURNITURE COMPANY LIMITED** MS. SOPHIE WONG TEL: 9559 3684 EMAIL: SOPHIE_WONG@SZ-NET.HK	- OR APPROVED EQUIVALENT
CP04	**CARPET** 	GENERAL OFFICE ENCLOSED OFFICE TRAINING ROOM	**BRAND:** MILLIKEN **COLLECTION:** PASSAGE - VISIBLE LIGHT **MODEL NO.:** VL141-154-218 **COLOR:** NEUTRAL PARROT **DIMENSION:** 250MM x 1000MM	**HONG KONG NET FURNITURE COMPANY LIMITED** MS. SOPHIE WONG TEL: 9559 3684 EMAIL: SOPHIE_WONG@SZ-NET.HK	- OR APPROVED EQUIVALENT
CP05	**CARPET** 	MEETING ROOM 1 IGC	**CUSTOM-MADE WALL-TO-WALL CARPET**	**ETEX RESOURCE LIMITED** MR. JEREMY CHENG TEL: 5114 9140 EMAIL: JEREMY@ETEX.COM.HK	- OR APPROVED EQUIVALENT

REMARKS: SAMPLE REQUIRED FOR CONSULTANT/CLIENT APPROVAL PRIOR TO PROCUREMENT.

REVISIONS

DATE	DESCRIPTIONS	REVISION
-	-	-

TENDER
RESTRICTED INFORMATION

CLIENT

中國人壽 CHINA LIFE | 海外

Colliers

AC design group limited

ALL DESIGN ARE THE PROPERTY OF AC DESIGN GROUP LIMITED AND CANNOT BE USED WITHOUT THEIR WRITTEN PERMISSION.

ALL MEASUREMENT MUST BE VERIFIED ON SITE BEFORE CONSTRUCTION. CONTRACTORS SHALL NOTIFY THE DESIGNER OF ANY DISCREPANCY BEFORE STARTING WORK. AC DESIGN GROUP LIMITED WILL NOT RESPONSIBLE FOR ANY ERRORS SHOULD THE CONTRACTOR FAIL TO OBSERVE THIS PROCEDURE. THE CONTRACTOR SHALL BE RESPONSIBLE FOR ANY ERRORS RESULTING FROM FAILURE TO DO SO.

PROJECT NAME
CLI (OVERSEAS) COMPANY LIMITED
AT
UNIT 04-06, 21/F, TOWER 1
INTERNATIONAL GATEWAY CENTRE,
1 WUI MAN RD, JORDAN, WEST KOWLOON, H.K.

DRAWING TITLE
MATERIAL SCHEDULE 02

PROJECT NO.
811-260901

SCALE	DATE OF ISSUE
NTS@A3	**2026-11-13**
DRAWN BY	CHECKED BY
CAD	**-**
DESIGNED BY	APPROVED BY
FS	**-**
DRAWING NO.	REVISION
IGC-21F-502	**R00**

CODE	IMAGE	LOCATION	DESCRIPTION	SUPPLIER (FOR REFERENCE ONLY)	REMARKS
CP06	**CARPET** 	MEETING ROOM 2 IGC	**CUSTOM-MADE WALL-TO-WALL CARPET**	**ETEX RESOURCE LIMITED** MR. JEREMY CHENG TEL: 5114 9140 EMAIL: JEREMY@ETEX.COM.HK	- OR APPROVED EQUIVALENT
CP07	**CARPET** 	MEETING ROOM 3 IGC	**CUSTOM-MADE WALL-TO-WALL CARPET**	**ETEX RESOURCE LIMITED** MR. JEREMY CHENG TEL: 5114 9140 EMAIL: JEREMY@ETEX.COM.HK	- OR APPROVED EQUIVALENT
CP08	**CARPET** 	MEETING ROOM 4 IGC	**CUSTOM-MADE WALL-TO-WALL CARPET**	**ETEX RESOURCE LIMITED** MR. JEREMY CHENG TEL: 5114 9140 EMAIL: JEREMY@ETEX.COM.HK	- OR APPROVED EQUIVALENT
FB01	**FROSTED FILM** 	GLASS DOOR & PARTITION	**COLOR:** MATTE TRANSLUCENT WHITE	**BY CONTRACTOR**	- OR APPROVED EQUIVALENT
FB02	**STICKER FILM** 	HISTORY WALL	**COLOR:** MATTE TRANSLUCENT WHITE	**BY CONTRACTOR**	- OR APPROVED EQUIVALENT

REMARKS: SAMPLE REQUIRED FOR CONSULTANT/CLIENT APPROVAL PRIOR TO PROCUREMENT.

REVISIONS

DATE	DESCRIPTIONS	REVISION
-	-	-

TENDER
RESTRICTED INFORMATION

CLIENT

中國人壽 CHINA LIFE | 海外

Colliers

AC design group limited

ALL DESIGN ARE THE PROPERTY OF AC DESIGN GROUP LIMITED AND CANNOT BE USED WITHOUT THEIR WRITTEN PERMISSION.

ALL MEASUREMENT MUST BE VERIFIED ON SITE BEFORE CONSTRUCTION. CONTRACTORS SHALL NOTIFY THE DESIGNER OF ANY DISCREPANCY BEFORE STARTING WORK. AC DESIGN GROUP LIMITED WILL NOT RESPONSIBLE FOR ANY ERRORS SHOULD THE CONTRACTOR FAIL TO OBSERVE THIS PROCEDURE. THE CONTRACTOR SHALL BE RESPONSIBLE FOR ANY ERRORS RESULTING FROM FAILURE TO DO SO.

PROJECT NAME
CLI (OVERSEAS) COMPANY LIMITED
AT
UNIT 04-06, 21/F, TOWER 1
INTERNATIONAL GATEWAY CENTRE,
1 WUI MAN RD, JORDAN, WEST KOWLOON, H.K.

DRAWING TITLE
MATERIAL SCHEDULE 02

PROJECT NO.
811-260901

SCALE	DATE OF ISSUE
NTS@A3	**2026-11-13**
DRAWN BY	CHECKED BY
CAD	**-**
DESIGNED BY	APPROVED BY
FS	**-**
DRAWING NO.	REVISION
IGC-21F-503	**R00**

CODE	IMAGE	LOCATION	DESCRIPTION	SUPPLIER (FOR REFERENCE ONLY)	REMARKS
GL01	**COLOR BACK GLASS**	PANTRY CABINET	**COLOR:** WHITE	**BY CONTRACTOR**	- OR APPROVED EQUIVALENT
GL02	**FLUTED GLASS** 	RECEPTION COUNTER	**COLOR:** STANDARD CLEAR	**BY CONTRACTOR**	- OR APPROVED EQUIVALENT
MT01	**STAINLESS STEEL** 	FOH	**COLOR:** CHAMPAGNE GOLD	**BY CONTRACTOR**	- OR APPROVED EQUIVALENT
MT02	**ALUMINUM** 	FOH	**COLOR:** BLACK POWDER COATED	**BY CONTRACTOR**	- OR APPROVED EQUIVALENT
MT03	**ALUMINUM** 	SYSTEM PARTITION SKIRTING	**COLOR:** CHAMPAGNE GOLD	**BY CONTRACTOR**	- OR APPROVED EQUIVALENT
MT04	**ALUMINUM**	CORNICE	**COLOR:** WHITE	**BY CONTRACTOR**	- OR APPROVED EQUIVALENT

REMARKS: SAMPLE REQUIRED FOR CONSULTANT/CLIENT APPROVAL PRIOR TO PROCUREMENT.

REVISIONS

DATE	DESCRIPTIONS	REVISION
-	-	-

TENDER
RESTRICTED INFORMATION

CLIENT

中國人壽 CHINA LIFE 海外

Colliers

AC design group limited

ALL DESIGN ARE THE PROPERTY OF AC DESIGN GROUP LIMITED AND CANNOT BE USED WITHOUT THEIR WRITTEN PERMISSION.

ALL MEASUREMENT MUST BE VERIFIED ON SITE BEFORE CONSTRUCTION. CONTRACTORS SHALL NOTIFY THE DESIGNER OF ANY DISCREPANCY BEFORE STARTING WORK. AC DESIGN GROUP LIMITED WILL NOT RESPONSIBLE FOR ANY ERRORS SHOULD THE CONTRACTOR FAIL TO OBSERVE THIS PROCEDURE. THE CONTRACTOR SHALL BE RESPONSIBLE FOR ANY ERRORS RESULTING FROM FAILURE TO DO SO.

PROJECT NAME
CLI (OVERSEAS) COMPANY LIMITED
AT
UNIT 04-06, 21/F, TOWER 1
INTERNATIONAL GATEWAY CENTRE,
1 WUI MAN RD, JORDAN, WEST KOWLOON, H.K.

DRAWING TITLE
MATERIAL SCHEDULE 04

PROJECT NO.
811-260901

SCALE	DATE OF ISSUE
NTS@A3	**2026-11-13**
DRAWN BY	CHECKED BY
CAD	**-**
DESIGNED BY	APPROVED BY
FS	**-**

DRAWING NO. **IGC-21F-504**
REVISION **R00**

CODE	IMAGE	LOCATION	DESCRIPTION	SUPPLIER (FOR REFERENCE ONLY)	REMARKS
PL01	**PLASTIC LAMINATE** 	PANTRY CABINET	**BRAND:** FORMICA **COLLECTION:** - **MODEL NO.:** 1079ST **COLOR:** NATURAL OAK SAW CUT **DIMENSION:** W1220 X L2440	**FORMICA (ASIA) Ltd** MR. EDWARD CHAN TEL:2169 8118 EMAIL: EDWARD.CHAN@FORMICA.COM	- OR APPROVED EQUIVALENT
PL02	**PLASTIC LAMINATE**	PANTRY CABINET	**BRAND:** FORMICA **COLLECTION:** - **MODEL NO.:** 459 **COLOR:** BRITE WHITE **DIMENSION:** W1220 X L2440	**FORMICA (ASIA) Ltd** MR. EDWARD CHAN TEL:2169 8118 EMAIL: EDWARD.CHAN@FORMICA.COM	- OR APPROVED EQUIVALENT
PT01	**EMULSION PAINT** 	BOH	**BRAND:** DULUX **COLLECTION:** - **MODEL NO.:** 81YR 85/004 **COLOR:** SMOKEY HINT **DIMENSION:** -	**BY CONTRACTOR**	- OR APPROVED EQUIVALENT
PT02	**SPRAY PAINT** 	HISTORY WALL MEETING ROOM 3 IGC	**COLOR:** CHAMPAGNE GOLD	**BY CONTRACTOR**	- OR APPROVED EQUIVALENT
PT03	**SPRAY PAINT** 	HISTORY WALL	**COLOR:** ORANGE	**BY CONTRACTOR**	- OR APPROVED EQUIVALENT
PT04	**SPRAY PAINT** 	MEETING ROOM 3 IGC	**COLOR:** LIGHT GREY	**BY CONTRACTOR**	- OR APPROVED EQUIVALENT

REMARKS: SAMPLE REQUIRED FOR CONSULTANT/CLIENT APPROVAL PRIOR TO PROCUREMENT.

REVISIONS

DATE	DESCRIPTIONS	REVISION
-	-	-

TENDER
RESTRICTED INFORMATION

CLIENT

中國人壽 CHINA LIFE | 海外

Colliers

AC design group limited

ALL DESIGN ARE THE PROPERTY OF AC DESIGN GROUP LIMITED AND CANNOT BE USED WITHOUT THEIR WRITTEN PERMISSION.

ALL MEASUREMENT MUST BE VERIFIED ON SITE BEFORE CONSTRUCTION. CONTRACTORS SHALL NOTIFY THE DESIGNER OF ANY DISCREPANCY BEFORE STARTING WORK. AC DESIGN GROUP LIMITED WILL NOT RESPONSIBLE FOR ANY ERRORS SHOULD THE CONTRACTOR FAIL TO OBSERVE THIS PROCEDURE. THE CONTRACTOR SHALL BE RESPONSIBLE FOR ANY ERRORS RESULTING FROM FAILURE TO DO SO.


PROJECT NAME
CLI (OVERSEAS) COMPANY LIMITED
AT
UNIT 04-06, 21/F, TOWER 1
INTERNATIONAL GATEWAY CENTRE,
1 WUI MAN RD, JORDAN, WEST KOWLOON, H.K.

DRAWING TITLE
MATERIAL SCHEDULE 05

PROJECT NO.
811-260901

SCALE	DATE OF ISSUE
NTS@A3	**2026-11-13**
DRAWN BY	CHECKED BY
CAD	**-**
DESIGNED BY	APPROVED BY
FS	**-**

DRAWING NO. **IGC-21F-505**
REVISION **R00**

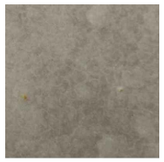CODE	IMAGE	LOCATION	DESCRIPTION	SUPPLIER (FOR REFERENCE ONLY)	REMARKS
PT05	**SPRAY PAINT**	MEETING ROOM 3 IGC	**COLOR:** PEARL WHITE	**BY CONTRACTOR**	- OR APPROVED EQUIVALENT
ST01	**SINTERED STONE** 	PANTRY SPLASH BOARD	**BRAND:** ASA TILES **COLLECTION:** - **MODEL NO.:** S241209SHT56KSP **COLOR:** - **DIMENSION:** W2400MM X 1200MM X 9MM	**ASA BUILDING MATERIALS (HK) LIMITED** MS. STEPHANIE MO TEL: 9736 7334 EMAIL: STEPHANIE.MO@ASATILESHK.COM	- OR APPROVED EQUIVALENT
TL01	**WALL TILES** 	MEETING ROOM 04 IGC	**BRAND:** ASA TILES **COLLECTION:** - **MODEL NO.:** RML120060CDRM05VTM **COLOR:** - **DIMENSION:** W1200MM X 600MM	**ASA BUILDING MATERIALS (HK) LIMITED** MS. STEPHANIE MO TEL: 9736 7334 EMAIL: STEPHANIE.MO@ASATILESHK.COM	- OR APPROVED EQUIVALENT
UH01	**ARTIFICIAL LEATHER** 	COLUMN SEATING	**BRAND:** CORSINO MANN **COLLECTION:** HONEYMEAD **MODEL NO.:** CM-149-49 **COLOR:** - **DIMENSION:** -	**MASTER RESOURCES** - TEL: 3105 3060 EMAIL: SALES@MASTERRESOURCE.COM.HK	- OR APPROVED EQUIVALENT
UH02	**ARTIFICIAL LEATHER** 	COLUMN SEATING	**BRAND:** CORSINO MANN **COLLECTION:** HONEYMEAD **MODEL NO.:** CM-149-50 **COLOR:** - **DIMENSION:** -	**MASTER RESOURCES** - TEL: 3105 3060 EMAIL: SALES@MASTERRESOURCE.COM.HK	- OR APPROVED EQUIVALENT
VN01	**VINYL FLOORING** 	PANTRY	**BRAND:** MILLIKEN **COLLECTION:** TERRA - FIRMA **MODEL NO.:** FRM205 **COLOR:** IVORY **DIMENSION:** 457.2 X 914.4MM	**HONG KONG NET FURNITURE COMPANY LIMITED** MS. SOPHIE WONG TEL: 9559 3684 EMAIL: SOPHIE_WONG@SZ-NET.HK	- OR APPROVED EQUIVALENT

REMARKS: SAMPLE REQUIRED FOR CONSULTANT/CLIENT APPROVAL PRIOR TO PROCUREMENT.

REVISIONS

DATE	DESCRIPTIONS	REVISION
-	-	-

TENDER
RESTRICTED INFORMATION

CLIENT

中國人壽 CHINA LIFE | 海外

Colliers

AC design group limited

ALL DESIGN ARE THE PROPERTY OF AC DESIGN GROUP LIMITED AND CANNOT BE USED WITHOUT THEIR WRITTEN PERMISSION.


ALL MEASUREMENT MUST BE VERIFIED ON SITE BEFORE CONSTRUCTION. CONTRACTORS SHALL NOTIFY THE DESIGNER OF ANY DISCREPANCY BEFORE STARTING WORK. AC DESIGN GROUP LIMITED WILL NOT RESPONSIBLE FOR ANY ERRORS SHOULD THE CONTRACTOR FAIL TO OBSERVE THIS PROCEDURE. THE CONTRACTOR SHALL BE RESPONSIBLE FOR ANY ERRORS RESULTING FROM FAILURE TO DO SO.

PROJECT NAME
CLI (OVERSEAS) COMPANY LIMITED
AT
UNIT 04-06, 21/F, TOWER 1
INTERNATIONAL GATEWAY CENTRE,
1 WUI MAN RD, JORDAN, WEST KOWLOON, H.K.

DRAWING TITLE
MATERIAL SCHEDULE 06

PROJECT NO.
811-260901

SCALE	DATE OF ISSUE
NTS@A3	**2026-11-13**
DRAWN BY	CHECKED BY
CAD	**-**
DESIGNED BY	APPROVED BY
FS	**-**
DRAWING NO.	REVISION
IGC-21F-506	**R00**

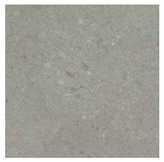CODE	IMAGE	LOCATION	DESCRIPTION	SUPPLIER (FOR REFERENCE ONLY)	REMARKS
VN02	**VINYL FLOORING** 	UTILITY & STOREROOM	**BRAND:** MILLIKEN **COLLECTION:** TERRA - FIRMA **MODEL NO.:** FRM235 **COLOR:** FOSSIL **DIMENSION:** 457.2 X 914.4MM	**HONG KONG NET FURNITURE COMPANY LIMITED** MS. SOPHIE WONG TEL: 9559 3684 EMAIL: SOPHIE_WONG@SZ-NET.HK	- OR APPROVED EQUIVALENT
VN03	**VINYL FLOORING** 	SERVER ROOM	**BRAND:** LG HAUSYS **COLLECTION:** XINBO **MODEL NO.:** TC6062 **COLOR:** - **DIMENSION:** -	**REFORM BUILDING MATERIAL LTD** MR. RICKY CHUNG TEL: 3529 2819 EMAIL: MAIL@REFORM-BM.COM	- OR APPROVED EQUIVALENT
WC01	**WALL COVERING** 	FOH	**BRAND:** ELITIS **COLLECTION:** TRAVERTIN **MODEL NO.:** VP 633 03 **COLOR:** - **DIMENSION:** -	**TAT MING WALLPAPER** MS. GIGI MAK TEL: 2910 2268 EMAIL: SHOWROOM@TATMING.COM	- OR APPROVED EQUIVALENT
WC02	**WALL COVERING** 	MEETING ROOM 1, 4 IGC	**BRAND:** TAT MING WALLPAPER **COLLECTION:** CASA 1 **MODEL NO.:** CS 806 **COLOR:** - **DIMENSION:** -	**TAT MING WALLPAPER** MS. GIGI MAK TEL: 2910 2268 EMAIL: SHOWROOM@TATMING.COM	- OR APPROVED EQUIVALENT
WC03	**WALL COVERING** 	MEETING ROOM 2 IGC	**BRAND:** TAT MING WALLPAPER **COLLECTION:** FAVOR 3 **MODEL NO.:** FA 102A **COLOR:** - **DIMENSION:** -	**TAT MING WALLPAPER** MS. GIGI MAK TEL: 2910 2268 EMAIL: SHOWROOM@TATMING.COM	- OR APPROVED EQUIVALENT
WC04	**WALL COVERING** 	MEETING ROOM 4 IGC	**BRAND:** TAT MING WALLPAPER **COLLECTION:** COLLABORATE 4 **MODEL NO.:** CB4-GOL102 **COLOR:** - **DIMENSION:** -	**TAT MING WALLPAPER** MS. GIGI MAK TEL: 2910 2268 EMAIL: SHOWROOM@TATMING.COM	- OR APPROVED EQUIVALENT

REMARKS: SAMPLE REQUIRED FOR CONSULTANT/CLIENT APPROVAL PRIOR TO PROCUREMENT.

REVISIONS

DATE	DESCRIPTIONS	REVISION
-	-	-

TENDER
RESTRICTED INFORMATION

CLIENT

中國人壽 CHINA LIFE | 海外

Colliers

AC design group limited

ALL DESIGN ARE THE PROPERTY OF AC DESIGN GROUP LIMITED AND CANNOT BE USED WITHOUT THEIR WRITTEN PERMISSION.

ALL MEASUREMENT MUST BE VERIFIED ON SITE BEFORE CONSTRUCTION. CONTRACTORS SHALL NOTIFY THE DESIGNER OF ANY DISCREPANCY BEFORE STARTING WORK. AC DESIGN GROUP LIMITED WILL NOT RESPONSIBLE FOR ANY ERRORS SHOULD THE CONTRACTOR FAIL TO OBSERVE THIS PROCEDURE. THE CONTRACTOR SHALL BE RESPONSIBLE FOR ANY ERRORS RESULTING FROM FAILURE TO DO SO.

PROJECT NAME
CLI (OVERSEAS) COMPANY LIMITED
AT
UNIT 04-06, 21/F, TOWER 1
INTERNATIONAL GATEWAY CENTRE,
1 WUI MAN RD, JORDAN, WEST KOWLOON, H.K.

DRAWING TITLE
MATERIAL SCHEDULE 07

PROJECT NO.
811-260901

SCALE	DATE OF ISSUE
NTS@A3	**2026-11-13**
DRAWN BY	CHECKED BY
CAD	**-**
DESIGNED BY	APPROVED BY
FS	**-**

DRAWING NO. **IGC-21F-507**
REVISION **R00**

CODE	IMAGE	LOCATION	DESCRIPTION	SUPPLIER (FOR REFERENCE ONLY)	REMARKS
WD01	**WOOD** 	FOH	**FINISH TO MATCH PL01**	**BY CONTRACTOR**	- OR APPROVED EQUIVALENT
WD02	**WOOD** 	MEETING ROOM 1 IGC	**COLOR:** BEECH	**BY CONTRACTOR**	- OR APPROVED EQUIVALENT
WD03	**WOOD** 	MEETING ROOM 2 IGC	**COLOR:** CHERRY	**BY CONTRACTOR**	- OR APPROVED EQUIVALENT
WD04	**WOOD** 	MEETING ROOM 4 IGC	**COLOR:** WENGE	**BY CONTRACTOR**	- OR APPROVED EQUIVALENT

REMARKS: SAMPLE REQUIRED FOR CONSULTANT/CLIENT APPROVAL PRIOR TO PROCUREMENT.

REVISIONS

DATE	DESCRIPTIONS	REVISION
-	-	-

TENDER
RESTRICTED INFORMATION

CLIENT

中國人壽 CHINA LIFE | 海外

Colliers

AC design group limited

ALL DESIGN ARE THE PROPERTY OF AC DESIGN GROUP LIMITED AND CANNOT BE USED WITHOUT THEIR WRITTEN PERMISSION.


ALL MEASUREMENT MUST BE VERIFIED ON SITE BEFORE CONSTRUCTION. CONTRACTORS SHALL NOTIFY THE DESIGNER OF ANY DISCREPANCY BEFORE STARTING WORK. AC DESIGN GROUP LIMITED WILL NOT RESPONSIBLE FOR ANY ERRORS SHOULD THE CONTRACTOR FAIL TO OBSERVE THIS PROCEDURE. THE CONTRACTOR SHALL BE RESPONSIBLE FOR ANY ERRORS RESULTING FROM FAILURE TO DO SO.

PROJECT NAME
CLI (OVERSEAS) COMPANY LIMITED
AT
UNIT 04-06, 21/F, TOWER 1
INTERNATIONAL GATEWAY CENTRE,
1 WUI MAN RD, JORDAN, WEST KOWLOON, H.K.

DRAWING TITLE
MATERIAL SCHEDULE 08

PROJECT NO.
811-260901

SCALE	DATE OF ISSUE
NTS@A3	**2026-11-13**
DRAWN BY	CHECKED BY
CAD	**-**
DESIGNED BY	APPROVED BY
FS	**-**
DRAWING NO.	REVISION
IGC-21F-508	**R00**

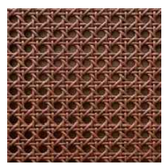CODE	IMAGE	LOCATION	DESCRIPTION	SUPPLIER (FOR REFERENCE ONLY)	REMARKS
OT01	**MOSS** 	PANTRY		**KAMLING ENTERPRISE LIMITED** CATHY TO TEL: 60303362 EMAIL: CATHYTO@KAMLINGENTERPRISE.COM	- OR APPROVED EQUIVALENT
OT02	**ARTIFICIAL PLANT** 	PANTRY		**KAMLING ENTERPRISE LIMITED** CATHY TO TEL: 60303362 EMAIL: CATHYTO@KAMLINGENTERPRISE.COM	- OR APPROVED EQUIVALENT
OT03	**FEATURE CEILING** 	MEETING ROOM 1 IGC	**WOODEN TRIM WITH VENEER**	**BY CONTRACTOR**	- OR APPROVED EQUIVALENT
OT04	**FEATURE CEILING** 	MEETING ROOM 2 IGC	**WOODEN TRIM WITH BAMBOO STYLE WALLPAPER**	**BY CONTRACTOR**	- OR APPROVED EQUIVALENT
OT05	**FEATURE PANEL** 	MEETING ROOM 2 IGC	**RATTAN CANE WEBBING**	**BY CONTRACTOR**	- OR APPROVED EQUIVALENT
OT06	**FEATURE PANEL** 	MEETING ROOM 2 IGC	**WOODEN FEATURE PANEL**	**BY CONTRACTOR**	- OR APPROVED EQUIVALENT

REMARKS: SAMPLE REQUIRED FOR CONSULTANT/CLIENT APPROVAL PRIOR TO PROCUREMENT.

REVISIONS

DATE	DESCRIPTIONS	REVISION
-	-	-

TENDER
RESTRICTED INFORMATION

CLIENT

中國人壽 CHINA LIFE 海外

Colliers

AC design group limited

ALL DESIGN ARE THE PROPERTY OF AC DESIGN GROUP LIMITED AND CANNOT BE USED WITHOUT THEIR WRITTEN PERMISSION.

ALL MEASUREMENT MUST BE VERIFIED ON SITE BEFORE CONSTRUCTION. CONTRACTORS SHALL NOTIFY THE DESIGNER OF ANY DISCREPANCY BEFORE STARTING WORK. AC DESIGN GROUP LIMITED WILL NOT RESPONSIBLE FOR ANY ERRORS SHOULD THE CONTRACTOR FAIL TO OBSERVE THIS PROCEDURE. THE CONTRACTOR SHALL BE RESPONSIBLE FOR ANY ERRORS RESULTING FROM FAILURE TO DO SO.


PROJECT NAME
CLI (OVERSEAS) COMPANY LIMITED
AT
UNIT 04-06, 21/F, TOWER 1
INTERNATIONAL GATEWAY CENTRE,
1 WUI MAN RD, JORDAN, WEST KOWLOON, H.K.

DRAWING TITLE
MATERIAL SCHEDULE 09

PROJECT NO.
811-260901

SCALE	DATE OF ISSUE
NTS@A3	**2026-11-13**
DRAWN BY	CHECKED BY
CAD	**-**
DESIGNED BY	APPROVED BY
FS	**-**

DRAWING NO. **IGC-21F-509**
REVISION **R00**

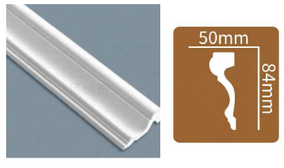CODE	IMAGE	LOCATION	DESCRIPTION	SUPPLIER (FOR REFERENCE ONLY)	REMARKS
OT07	**MOULDING** 	MEETING ROOM 3 IGC	**DIA 1200MM MOULDING**	**BY CONTRACTOR**	- OR APPROVED EQUIVALENT
OT08	**MOULDING** 	MEETING ROOM 3 IGC	**WHITE COLOR MOULDING**	**BY CONTRACTOR**	- OR APPROVED EQUIVALENT
OT09	**MOULDING** 	MEETING ROOM 3 IGC	**WHITE LINEAR MOULDING**	**BY CONTRACTOR**	- OR APPROVED EQUIVALENT
OT10	**MOULDING** 	MEETING ROOM 3 IGC	**WHITE DECORATIVE CORNICE**	**BY CONTRACTOR**	- OR APPROVED EQUIVALENT
OT11	**MOULDING** 	MEETING ROOM 3 IGC	**WHITE LINEAR MOULDING**	**BY CONTRACTOR**	- OR APPROVED EQUIVALENT
OT12	**MOULDING** 	MEETING ROOM 3 IGC	**WHITE LINEAR MOULDING**	**BY CONTRACTOR**	- OR APPROVED EQUIVALENT

REMARKS: SAMPLE REQUIRED FOR CONSULTANT/CLIENT APPROVAL PRIOR TO PROCUREMENT.

REVISIONS

DATE	DESCRIPTIONS	REVISION
-	-	-

TENDER
RESTRICTED INFORMATION

CLIENT

中國人壽 CHINA LIFE 海外

Colliers

AC design group limited

ALL DESIGN ARE THE PROPERTY OF AC DESIGN GROUP LIMITED AND CANNOT BE USED WITHOUT THEIR WRITTEN PERMISSION.

ALL MEASUREMENT MUST BE VERIFIED ON SITE BEFORE CONSTRUCTION. CONTRACTORS SHALL NOTIFY THE DESIGNER OF ANY DISCREPANCY BEFORE STARTING WORK. AC DESIGN GROUP LIMITED WILL NOT RESPONSIBLE FOR ANY ERRORS SHOULD THE CONTRACTOR FAIL TO OBSERVE THIS PROCEDURE. THE CONTRACTOR SHALL BE RESPONSIBLE FOR ANY ERRORS RESULTING FROM FAILURE TO DO SO.

PROJECT NAME
CLI (OVERSEAS) COMPANY LIMITED
AT
UNIT 04-06, 21/F, TOWER 1
INTERNATIONAL GATEWAY CENTRE,
1 WUI MAN RD, JORDAN, WEST KOWLOON, H.K.

DRAWING TITLE
MATERIAL SCHEDULE 10

PROJECT NO.
811-260901

SCALE	DATE OF ISSUE
NTS@A3	**2026-11-13**
DRAWN BY	CHECKED BY
CAD	**-**
DESIGNED BY	APPROVED BY
FS	**-**
DRAWING NO.	REVISION
IGC-21F-510	**R00**

CODE	IMAGE	LOCATION	DESCRIPTION	SUPPLIER (FOR REFERENCE ONLY)	REMARKS
OT13	**WOOD LATTICE** 	MEETING ROOM 4 IGC	**FEATURE WOODEN PANEL**	**BY CONTRACTOR**	- OR APPROVED EQUIVALENT

REMARKS: SAMPLE REQUIRED FOR CONSULTANT/CLIENT APPROVAL PRIOR TO PROCUREMENT.

REVISIONS

DATE	DESCRIPTIONS	REVISION
-	-	-

TENDER
RESTRICTED INFORMATION

CLIENT

中國人壽 CHINA LIFE | 海外

Colliers

AC design group limited

ALL DESIGN ARE THE PROPERTY OF AC DESIGN GROUP LIMITED AND CANNOT BE USED WITHOUT THEIR WRITTEN PERMISSION.

ALL MEASUREMENT MUST BE VERIFIED ON SITE BEFORE CONSTRUCTION. CONTRACTORS SHALL NOTIFY THE DESIGNER OF ANY DISCREPANCY BEFORE STARTING WORK. AC DESIGN GROUP LIMITED WILL NOT RESPONSIBLE FOR ANY ERRORS SHOULD THE CONTRACTOR FAIL TO OBSERVE THIS PROCEDURE. THE CONTRACTOR SHALL BE RESPONSIBLE FOR ANY ERRORS RESULTING FROM FAILURE TO DO SO.

PROJECT NAME

CLI (OVERSEAS) COMPANY LIMITED

AT
UNIT 04-06, 21/F, TOWER 1
INTERNATIONAL GATEWAY CENTRE,
1 WUI MAN RD, JORDAN, WEST KOWLOON, H.K.

DRAWING TITLE


MATERIAL SCHEDULE 11


PROJECT NO.
811-260901

SCALE	DATE OF ISSUE
NTS@A3	**2026-11-13**
DRAWN BY	CHECKED BY
CAD	**-**
DESIGNED BY	APPROVED BY
FS	**-**
DRAWING NO.	REVISION
IGC-21F-511	**R00**

ITEM CODE	L01	ITEM CODE	L02
ITEM	DEEP RECESSED MOUNTED DOWNLIGHT	ITEM	RECESSED MOUNTED CURVY LINEAR LIGHT
LOCATION	LOCATION	LOCATION	FOH



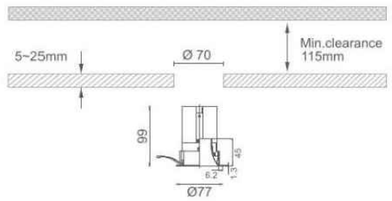

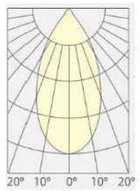


Brand		Model	LX-AD12554
Description	Deep Recessed Mounted Downlight, IP54, White finish w/ White reflector	Article	LX-AD12554-WH-IP54-9W-40K-50D-R90


Mounting	Finish	Tilting	IP	Cuthole	Size
Recessed	White	Fixed	54	Dia70mm	Dia77 x H99mm


Lamp	Socket	Watt	Lumen	CCT	Beam	CRI
COB LED	N/A	9W	818lm	4000K	50Deg	90

Control	Driver	Driver Type	UGR	SDCM	Power Factor	Origin
Non-dim	Remote	CC	19	3	0.9	PRC

Remark	w/ CITIZEN (JP) GEN.9 COB LED

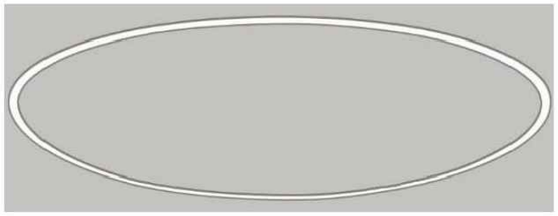

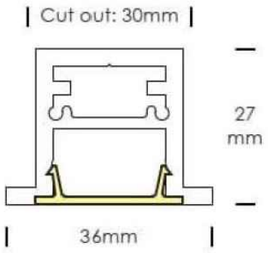

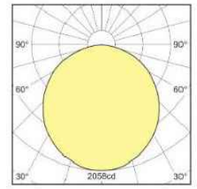

Brand		Model	LPLR1M
Description	Recessed Mounted Curvy Linear Light, IP20, White finish	Article	LPLR1M-WH-6W/m-40K-105D-R90

Mounting	Finish	Tilting	IP	Cuthole	Size
Recessed	White	Fixed	20	N/A	Length x W36 x H27mm

Lamp	Socket	Watt	Lumen	CCT	Beam	CRI
SMD LED	N/A	6W/m	480lm/m	4000K	105Deg	90+

Control	Driver	Driver Type	UGR	SDCM	Power Factor	Origin
Non-dim	Remote	CC	<19	3.5	0.9	PRC

Remark	w/ SAMSUNG SMD LED, Lifetime L70=50,000hrs

REVISIONS

DATE	DESCRIPTIONS	REVISION
-	-	-

TENDER
RESTRICTED INFORMATION

CLIENT

中國人壽 CHINA LIFE | 海外 |

Colliers

AC design group limited

ALL DESIGN ARE THE PROPERTY OF AC DESIGN GROUP LIMITED AND CANNOT BE USED WITHOUT THEIR WRITTEN PERMISSION.

ALL MEASUREMENT MUST BE VERIFIED ON SITE BEFORE CONSTRUCTION. CONTRACTORS SHALL NOTIFY THE DESIGNER OF ANY DISCREPANCY BEFORE STARTING WORK. AC DESIGN GROUP LIMITED WILL NOT RESPONSIBLE FOR ANY ERRORS SHOULD THE CONTRACTOR FAIL TO OBSERVE THIS PROCEDURE. THE CONTRACTOR SHALL BE RESPONSIBLE FOR ANY ERRORS RESULTING FROM FAILURE TO DO SO.

PROJECT NAME
CLI (OVERSEAS) COMPANY LIMITED
AT
UNIT 04-06, 21/F, TOWER 1
INTERNATIONAL GATEWAY CENTRE,
1 WUI MAN RD, JORDAN, WEST KOWLOON, H.K.


DRAWING TITLE
LIGHTING SCHEDULE 01


PROJECT NO.
811-260901

SCALE	DATE OF ISSUE
NTS@A3	**2026-11-13**
DRAWN BY	CHECKED BY
CAD	**-**
DESIGNED BY	APPROVED BY
FS	**-**
DRAWING NO.	REVISION
IGC-21F-701	**R00**

ITEM CODE	L03
ITEM	SIDE BENDABLE FLEXIBLE LED NEON LIGHT
LOCATION	FOH



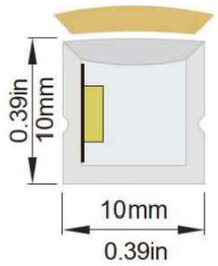

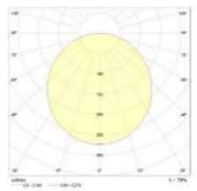

Brand		Model	LX-NA1010-S
Description	Side Bendable Flexible LED Neon Light, IP67, Milky finish	Article	LX-NA1010-S-IP67-5W/m-40K-120D-R90

Mounting	Finish	Tilting	IP	Cuthole	Size
Surface	Milky	Side Bendable	67	N/A	Legnth x W10 x H10mm


Lamp	Socket	Watt	Lumen	CCT	Beam	CRI
SMD LED	N/A	5W/m	310lm/m	4000K	120Deg	90


Control	Driver	Driver Type	UGR	SDCM	Power Factor	Origin
Non-dim	Remote	DC24V	<19	3.5	0.9	PRC

Remark	Cutting Unit Length - 50mm; w/ LUMILEDS SMD LED; w/ Aluminum Clips for mounting; L70 = 50,000hrs

ITEM CODE	L04
ITEM	ADJUSTABLE RECESSED MOUNTED DOWNLIGHT
LOCATION	LOGO WALL



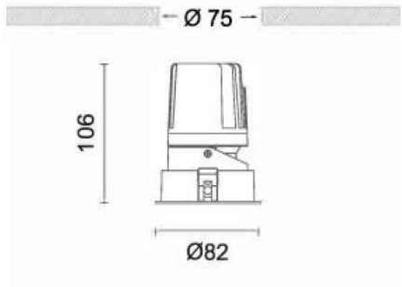

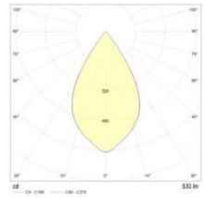

Brand		Model	LX-AW10930
Description	Adjustable recessed mounted downlight, IP20, White trim w/ white reflector	Article	LX-AW10930-WH-15W-40K-60 D-R90

Mounting	Finish	Tilting	IP	Cuthole	Size
Recessed	White	Adjustable	20	Dia75mm	Dia82 x H106mm

Lamp	Socket	Watt	Lumen	CCT	Beam	CRI
COB LED	N/A	15W	828lm	4000K	60Deg	90+

Control	Driver	Driver Type	UGR	SDCM	Power Factor	Origin
Non-dim	Remote	CC	<19	3.5	0.9	PRC

Remark	w/ CITIZEN(JP) COB LED; Lifetime L70=50,000hrs

REVISIONS

DATE	DESCRIPTIONS	REVISION
-	-	-

TENDER
RESTRICTED INFORMATION

CLIENT

中國人壽 CHINA LIFE | 海外

Colliers

AC design group limited

ALL DESIGN ARE THE PROPERTY OF AC DESIGN GROUP LIMITED AND CANNOT BE USED WITHOUT THEIR WRITTEN PERMISSION.

ALL MEASUREMENT MUST BE VERIFIED ON SITE BEFORE CONSTRUCTION. CONTRACTORS SHALL NOTIFY THE DESIGNER OF ANY DISCREPANCY BEFORE STARTING WORK. AC DESIGN GROUP LIMITED WILL NOT RESPONSIBLE FOR ANY ERRORS SHOULD THE CONTRACTOR FAIL TO OBSERVE THIS PROCEDURE. THE CONTRACTOR SHALL BE RESPONSIBLE FOR ANY ERRORS RESULTING FROM FAILURE TO DO SO.

PROJECT NAME
CLI (OVERSEAS) COMPANY LIMITED
AT
UNIT 04-06, 21/F, TOWER 1
INTERNATIONAL GATEWAY CENTRE,
1 WUI MAN RD, JORDAN, WEST KOWLOON, H.K.


DRAWING TITLE
LIGHTING SCHEDULE 02

PROJECT NO.
811-260901


SCALE	DATE OF ISSUE
NTS@A3	**2026-11-13**
DRAWN BY	CHECKED BY
CAD	**-**
DESIGNED BY	APPROVED BY
FS	**-**
DRAWING NO.	REVISION
IGC-21F-702	**R00**

ITEM CODE	L05	ITEM CODE	L06
ITEM	LED STRIP W/ ALUMINUM PROFILE	ITEM	RECESSED MOUNTED DOWNLIGHT - WIDE ANGLE
LOCATION	FOH, PANTRY	LOCATION	BOH



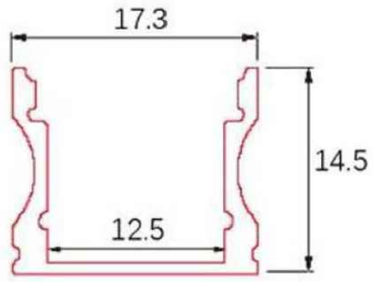



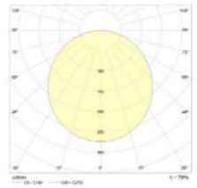

Brand		Model	LX-2835-120-3W + C009
Description	LED Strip w/ Aluminum Profile, IP20, Aluminum finish	Article	LX-2835-120-3W + C009-40K-105D-R90


Mounting	Finish	Tilting	IP	Cuthole	Size
Recessed	Aluminium	Fixed	20	N/A	Length x W17.3 x H14.5mm


Lamp	Socket	Watt	Lumen	CCT	Beam	CRI
SMD LED	N/A	3W/m	240lm/m	4000K	105Deg	90+

Control	Driver	Driver Type	UGR	SDCM	Power Factor	Origin
Non-dim	Remote	24VDC	<19	3	0.9	PRC

Remark	c/w C009 Aluminum Profile; w/ LUMILEDS SMD LED



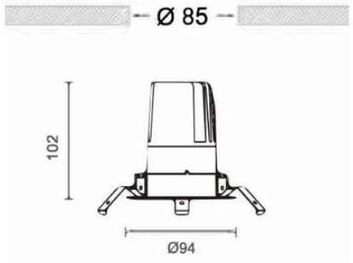

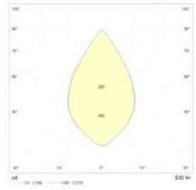

Brand		Model	LX-AD10094
Description	Recessed Mounted Downlight, IP20, White finish w/ White reflector	Article	LX-AD10094-WH-15W-40K-60 D-R90

Mounting	Finish	Tilting	IP	Cuthole	Size
Recessed	White	Fixed	20	Dia85mm	Dia94 x H102mm

Lamp	Socket	Watt	Lumen	CCT	Beam	CRI
COB LED	N/A	15W	984lm	4000K	60Deg	90+

Control	Driver	Driver Type	UGR	SDCM	Power Factor	Origin
Non-dim	Remote	CC	<19	3.5	0.9	PRC

Remark	w/ CITIZEN(JP) COB LED, Lifetime L70 =50,000hrs

REVISIONS

DATE	DESCRIPTIONS	REVISION
-	-	-

TENDER
RESTRICTED INFORMATION

CLIENT

中國人壽 CHINA LIFE | 海外

Colliers

AC design group limited

ALL DESIGN ARE THE PROPERTY OF AC DESIGN GROUP LIMITED AND CANNOT BE USED WITHOUT THEIR WRITTEN PERMISSION.

ALL MEASUREMENT MUST BE VERIFIED ON SITE BEFORE CONSTRUCTION. CONTRACTORS SHALL NOTIFY THE DESIGNER OF ANY DISCREPANCY BEFORE STARTING WORK. AC DESIGN GROUP LIMITED WILL NOT RESPONSIBLE FOR ANY ERRORS SHOULD THE CONTRACTOR FAIL TO OBSERVE THIS PROCEDURE. THE CONTRACTOR SHALL BE RESPONSIBLE FOR ANY ERRORS RESULTING FROM FAILURE TO DO SO.

PROJECT NAME

CLI (OVERSEAS) COMPANY LIMITED

AT
UNIT 04-06, 21/F, TOWER 1
INTERNATIONAL GATEWAY CENTRE,
1 WUI MAN RD, JORDAN, WEST KOWLOON, H.K.

DRAWING TITLE

LIGHTING SCHEDULE 03


PROJECT NO.
811-260901


SCALE	DATE OF ISSUE
NTS@A3	**2026-11-13**
DRAWN BY	CHECKED BY
CAD	**-**
DESIGNED BY	APPROVED BY
FS	**-**

DRAWING NO. **IGC-21F-703**
REVISION **R00**

ITEM CODE	L07
ITEM	RECESSED MOUNTED LINEAR PROFILE
LOCATION	TRAINING ROOM



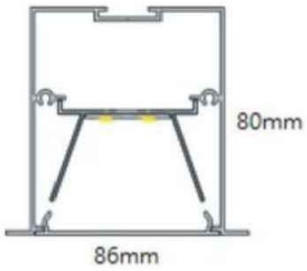

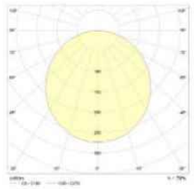

Brand		Model	LX-PL8680
Description	Recessed Mounted Linear Profile, IP20, White finish	Article	LX-PL8680-WH-20W/m-40K-105D-R90

Mounting	Finish	Tilting	IP	Cuthole	Size
Recessed	White	N/A	20	L x W72mm	Length x W86 x H80mm


Lamp	Socket	Watt	Lumen	CCT	Beam	CRI
SMD LED	N/A	20W/m	1600lm/m	4000K	105Deg	90+

Control	Driver	Driver Type	UGR	SDCM	Power Factor	Origin
Non-dim	Integrated	CC	<19	3	0.9	PRC

Remark	w/ SAMSUNG SMD LED

ITEM CODE	L08
ITEM	RECESSED MOUNTED CABINET SPOTLIGHT
LOCATION	HISTORY WALL



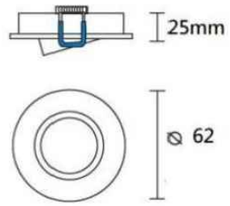

Brand		Model	LX-DL264-S
Description	Recessed Mounted Cabinet Spotlight, IP20, White Trim w/ White Reflector	Article	LX-DL264-S-WH-3W-40K-36D-R90

Mounting	Finish	Tilting	IP	Cuthole	Size
Recessed	White	Adjustable	20	Dia55mm	Dia62 x H25mm

Lamp	Socket	Watt	Lumen	CCT	Beam	CRI
COB LED	N/A	3W	250lm	4000K	36Deg	90+

Control	Driver	Driver Type	UGR	SDCM	Power Factor	Origin
Non-dim	Remote	CC	<19	3	0.9	PRC

Remark	Lifetime L70=50,000hrs

REVISIONS

DATE	DESCRIPTIONS	REVISION
-	-	-

TENDER
RESTRICTED INFORMATION

CLIENT

中國人壽 CHINA LIFE | 海外

Colliers

AC design group limited

ALL DESIGN ARE THE PROPERTY OF AC DESIGN GROUP LIMITED AND CANNOT BE USED WITHOUT THEIR WRITTEN PERMISSION.

ALL MEASUREMENT MUST BE VERIFIED ON SITE BEFORE CONSTRUCTION. CONTRACTORS SHALL NOTIFY THE DESIGNER OF ANY DISCREPANCY BEFORE STARTING WORK. AC DESIGN GROUP LIMITED WILL NOT RESPONSIBLE FOR ANY ERRORS SHOULD THE CONTRACTOR FAIL TO OBSERVE THIS PROCEDURE. THE CONTRACTOR SHALL BE RESPONSIBLE FOR ANY ERRORS RESULTING FROM FAILURE TO DO SO.

PROJECT NAME
CLI (OVERSEAS) COMPANY LIMITED
AT
UNIT 04-06, 21/F, TOWER 1
INTERNATIONAL GATEWAY CENTRE,
1 WUI MAN RD, JORDAN, WEST KOWLOON, H.K.


DRAWING TITLE
LIGHTING SCHEDULE 04


PROJECT NO.
811-260901


SCALE	DATE OF ISSUE
NTS@A3	**2026-11-13**
DRAWN BY	CHECKED BY
CAD	**-**
DESIGNED BY	APPROVED BY
FS	**-**
DRAWING NO.	REVISION
IGC-21F-704	**R00**

ITEM CODE	L09
ITEM	SIDE BENDABLE FLEXIBLE NEON LIGHT
LOCATION	HISTORY WALL



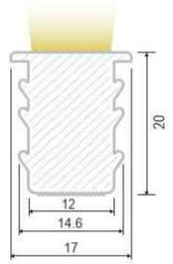

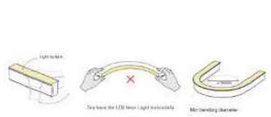

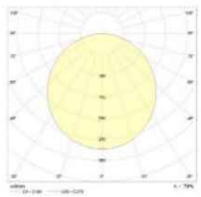

Brand		Model	LX-NE1220
Description	Side Bendable Flexible Neon Light, IP65, Milky finish w/ White Trim	Article	LX-NE1220-IP65-5W/m-40K-120D-R80

Mounting	Finish	Tilting	IP	Cuthole	Size
Recessed	Milky	Side Bendable	65	N/A	Length x W17 x H20mm


Lamp	Socket	Watt	Lumen	CCT	Beam	CRI
SMD LED	N/A	5W/m	286lm/m	4000K	120Deg	80+

Control	Driver	Driver Type	UGR	SDCM	Power Factor	Origin
Non-dim	Remote	24VDC	<19	3	0.9	PRC

Remark	w/ LUMILEDS SMD LED; w/ Aluminum Clips for mounting; Cutting Unit = 50mm

ITEM CODE	L10
ITEM	SUSPENDED MOUNTED DECORATIVE LAMP
LOCATION	MEETING ROOM 1



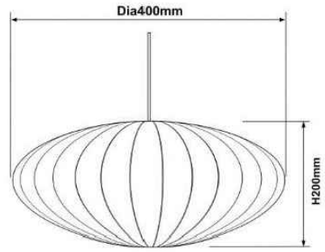

Brand		Model	LX-CD3027-400
Description	Suspended mounted decorative lamp, IP20, Ivory finish	Article	LX-CD3027-400-10W-30K-270D-R90

Mounting	Finish	Tilting	IP	Cuthole	Size
Suspended	Lvory	Fixed	20	N/A	Dia400 x H200mm

Lamp	Socket	Watt	Lumen	CCT	Beam	CRI
E27 LED	E27	10W	1020lm (sourse)	3000K	270Deg	90

Control	Driver	Driver Type	UGR	SDCM	Power Factor	Origin
Non-dim	N/A	N/A	<19	3	0.9	PRC

Remark	

REVISIONS

DATE	DESCRIPTIONS	REVISION
-	-	-

TENDER
RESTRICTED INFORMATION

CLIENT

中國人壽 CHINA LIFE | 海外

Colliers

AC design group limited

ALL DESIGN ARE THE PROPERTY OF AC DESIGN GROUP LIMITED AND CANNOT BE USED WITHOUT THEIR WRITTEN PERMISSION.

ALL MEASUREMENT MUST BE VERIFIED ON SITE BEFORE CONSTRUCTION. CONTRACTORS SHALL NOTIFY THE DESIGNER OF ANY DISCREPANCY BEFORE STARTING WORK. AC DESIGN GROUP LIMITED WILL NOT RESPONSIBLE FOR ANY ERRORS SHOULD THE CONTRACTOR FAIL TO OBSERVE THIS PROCEDURE. THE CONTRACTOR SHALL BE RESPONSIBLE FOR ANY ERRORS RESULTING FROM FAILURE TO DO SO.

PROJECT NAME
CLI (OVERSEAS) COMPANY LIMITED
AT
UNIT 04-06, 21/F, TOWER 1
INTERNATIONAL GATEWAY CENTRE,
1 WUI MAN RD, JORDAN, WEST KOWLOON, H.K.

DRAWING TITLE
LIGHTING SCHEDULE 05

PROJECT NO.
811-260901

SCALE	DATE OF ISSUE
NTS@A3	**2026-11-13**
DRAWN BY	CHECKED BY
CAD	**-**
DESIGNED BY	APPROVED BY
FS	**-**

DRAWING NO. **IGC-21F-705**
REVISION **R00**

ITEM CODE	L11
ITEM	SUSPENDED MOUNTED DECORATIVE LAMP
LOCATION	MEETING ROOM 2



Photo for reference only



Brand		Model	LX-PL527
Description	Suspended mounted decorative lamp, IP20, bamboo finish	Article	LX-PL527-10W-30K-270D-R90

Mounting	Finish	Tilting	IP	Cuthole	Size
Suspended	Bamboo	Fixed	20	N/A	Dia450 x H580mm


Lamp	Socket	Watt	Lumen	CCT	Beam	CRI
E27 LED	E27	10W	1020lm (sourse)	3000K	270Deg	90

Control	Driver	Driver Type	UGR	SDCM	Power Factor	Origin
Non-dim	N/A	N/A	<19	3	0.9	PRC

Remark	

ITEM CODE	L12
ITEM	SUSPENDED MOUNTED DECORATIVE LAMP
LOCATION	MEETING ROOM 3



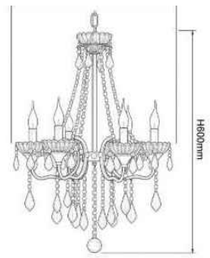

Brand		Model	LX-D6404/6
Description	Suspended mounted decorative light, IP20, Gold finish	Article	LX-D6404/6-6x6W-30K-270D-R90

Mounting	Finish	Tilting	IP	Cuthole	Size
Suspended	Gold	Fixed	20	N/A	Dia550 x H600mm

Lamp	Socket	Watt	Lumen	CCT	Beam	CRI
E14 LED	E14	6 x 6W	6 x 470lm	3000K	270Deg	90+

Control	Driver	Driver Type	UGR	SDCM	Power Factor	Origin
Non-dim	N/A	N/A	<19	6	0.9	PRC

Remark	

REVISIONS

DATE	DESCRIPTIONS	REVISION
-	-	-

TENDER
RESTRICTED INFORMATION

CLIENT

中國人壽 CHINA LIFE 海外

Colliers

AC design group limited

ALL DESIGN ARE THE PROPERTY OF AC DESIGN GROUP LIMITED AND CANNOT BE USED WITHOUT THEIR WRITTEN PERMISSION.

ALL MEASUREMENT MUST BE VERIFIED ON SITE BEFORE CONSTRUCTION. CONTRACTORS SHALL NOTIFY THE DESIGNER OF ANY DISCREPANCY BEFORE STARTING WORK. AC DESIGN GROUP LIMITED WILL NOT RESPONSIBLE FOR ANY ERRORS SHOULD THE CONTRACTOR FAIL TO OBSERVE THIS PROCEDURE. THE CONTRACTOR SHALL BE RESPONSIBLE FOR ANY ERRORS RESULTING FROM FAILURE TO DO SO.

PROJECT NAME

CLI (OVERSEAS) COMPANY LIMITED

AT
UNIT 04-06, 21/F, TOWER 1
INTERNATIONAL GATEWAY CENTRE,
1 WUI MAN RD, JORDAN, WEST KOWLOON, H.K.

DRAWING TITLE

LIGHTING SCHEDULE 06

PROJECT NO.
811-260901

SCALE	DATE OF ISSUE
NTS@A3	**2026-11-13**
DRAWN BY	CHECKED BY
CAD	**-**
DESIGNED BY	APPROVED BY
FS	**-**

DRAWING NO. **IGC-21F-706**
REVISION **R00**

ITEM CODE	L11
ITEM	SUSPENDED MOUNTED DECORATIVE LAMP
LOCATION	MEETING ROOM 4





Brand		Model	LX-PL528
Description	Suspended mounted decorative lamp, IP20, gold finish, 4 lights per set	Article	LX-PL528-60W-30K-270D-R90

Mounting	Finish	Tilting	IP	Cuthole	Size
Suspended	Gold	Fixed	20	N/A	Dia800mm


Lamp	Socket	Watt	Lumen	CCT	Beam	CRI
LED	N/A	60W	1800lm	3000K	270Deg	90


Control	Driver	Driver Type	UGR	SDCM	Power Factor	Origin
Non-dim	Integrated	CC	<19	3	0.9	PRC

Remark	

ITEM CODE	L14
ITEM	LED STRIP
LOCATION	MEETING ROOM



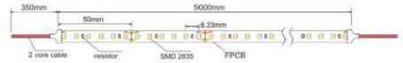

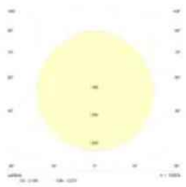

Brand		Model	LX-2835-120-3W
Description	LED Strip, IP20	Article	LX-2835-120-3W-40K-120D-R90

Mounting	Finish	Tilting	IP	Cuthole	Size
Surface	N/A	Fixed	20	N/A	Length x W8 x H1.5mm

Lamp	Socket	Watt	Lumen	CCT	Beam	CRI
SMD LED	N/A	3W/m	300lm/m	4000K	120Deg	90

Control	Driver	Driver Type	UGR	SDCM	Power Factor	Origin
Non-dim	Remote	24VDC	<19	3	0.9	PRC

Remark	w/ LUMILEDS SMD LED; Cutting Unit: 50mm

REVISIONS

DATE	DESCRIPTIONS	REVISION
-	-	-

TENDER
RESTRICTED INFORMATION

CLIENT

中國人壽 CHINA LIFE | 海外 |

Colliers

AC design group limited

ALL DESIGN ARE THE PROPERTY OF AC DESIGN GROUP LIMITED AND CANNOT BE USED WITHOUT THEIR WRITTEN PERMISSION.

ALL MEASUREMENT MUST BE VERIFIED ON SITE BEFORE CONSTRUCTION. CONTRACTORS SHALL NOTIFY THE DESIGNER OF ANY DISCREPANCY BEFORE STARTING WORK. AC DESIGN GROUP LIMITED WILL NOT RESPONSIBLE FOR ANY ERRORS SHOULD THE CONTRACTOR FAIL TO OBSERVE THIS PROCEDURE. THE CONTRACTOR SHALL BE RESPONSIBLE FOR ANY ERRORS RESULTING FROM FAILURE TO DO SO.

PROJECT NAME
CLI (OVERSEAS) COMPANY LIMITED
AT
UNIT 04-06, 21/F, TOWER 1
INTERNATIONAL GATEWAY CENTRE,
1 WUI MAN RD, JORDAN, WEST KOWLOON, H.K.

DRAWING TITLE
LIGHTING SCHEDULE 07


PROJECT NO.
811-260901

SCALE	DATE OF ISSUE
NTS@A3	**2026-11-13**
DRAWN BY	CHECKED BY
CAD	**-**
DESIGNED BY	APPROVED BY
FS	**-**

DRAWING NO. **IGC-21F-707**
REVISION **R00**

ITEM CODE	S01
ITEM	ILLUMINATED LOGO
LOCATION	MAIN ENTRANCE



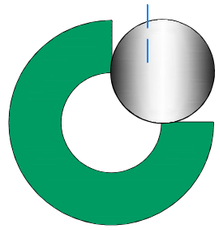




ITEM CODE	S02
ITEM	ILLUMINATED LOGO
LOCATION	HISTORY WALL






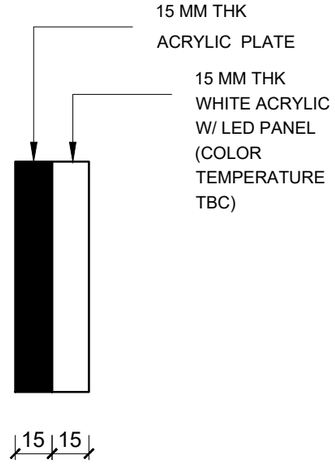

ITEM CODE	S03
ITEM	FREESTANDING MOVABLE 3D CORPORATE LOGO SCULPTURE ON RECTANGULAR DISPLAY PLINTH
LOCATION	FOH



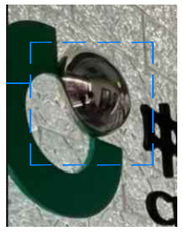

DIMENSION:

W1650mm


DIMENSION:

CHINESE: H110

ENGLISH: H80

REFERENCE IMAGE

ITEM CODE	S04
ITEM	ROOM STICKER
LOCATION	STOREROOM / SERVER ROOM / UTILITY

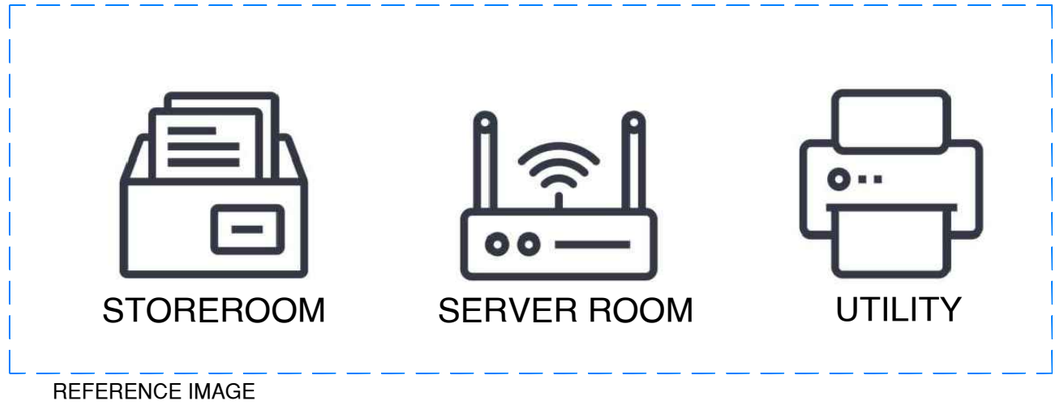

REFERENCE IMAGE

DIMENSION:

W100mm X H100mm FOR EACH SIGNAGE

REVISIONS

DATE	DESCRIPTIONS	REVISION
-	-	-

TENDER
RESTRICTED INFORMATION

CLIENT

中國人壽 CHINA LIFE 海外

Colliers

AC design group limited

ALL DESIGN ARE THE PROPERTY OF AC DESIGN GROUP LIMITED AND CANNOT BE USED WITHOUT THEIR WRITTEN PERMISSION.

ALL MEASUREMENT MUST BE VERIFIED ON SITE BEFORE CONSTRUCTION. CONTRACTORS SHALL NOTIFY THE DESIGNER OF ANY DISCREPANCY BEFORE STARTING WORK. AC DESIGN GROUP LIMITED WILL NOT RESPONSIBLE FOR ANY ERRORS SHOULD THE CONTRACTOR FAIL TO OBSERVE THIS PROCEDURE. THE CONTRACTOR SHALL BE RESPONSIBLE FOR ANY ERRORS RESULTING FROM FAILURE TO DO SO.

PROJECT NAME

CLI (OVERSEAS) COMPANY LIMITED

AT
UNIT 04-06, 21/F, TOWER 1
INTERNATIONAL GATEWAY CENTRE,
1 WUI MAN RD, JORDAN, WEST KOWLOON, H.K.

DRAWING TITLE

SIGNAGE & ARTWORK SCHEDULE 01

PROJECT NO.
811-260901

SCALE	DATE OF ISSUE
NTS@A3	**2026-11-13**
DRAWN BY	CHECKED BY
CAD	**-**
DESIGNED BY	APPROVED BY
FS	**-**
DRAWING NO.	REVISION
IGC-21F-1101	**R00**

ITEM CODE	S05
ITEM	ALUMINIUM NAME PLATE
LOCATION	MANAGER ROOMS




REFERENCE IMAGE

DIMENSION:

W200mm X H150mm FOR EACH SIGNAGE

ITEM CODE	S06
ITEM	FROSTED FILM STICKER WITH DIE CUT PATTERN
LOCATION	MEETING ROOMS

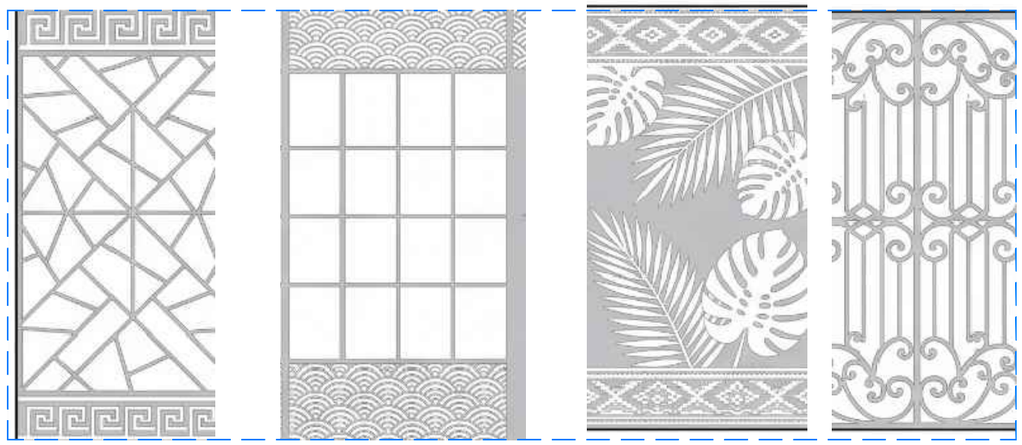


REFERENCE IMAGE

DIMENSION:

H900 -1200mm FOR EACH

ITEM CODE	S07
ITEM	FROSTED FILM STICKER WITH DIE CUT PATTERN
LOCATION	OFFICE ACCESS DOOR

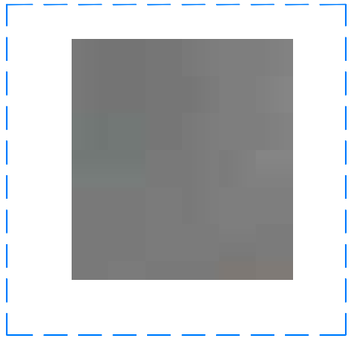

REFERENCE IMAGE

DIMENSION:

FULL HEIGHT

ITEM CODE	S08
ITEM	LOCKER NUMBERING STICKER
LOCATION	LOCKER



REFERENCE IMAGE

DIMENSION:

W100mm X H100mm FOR EACH SIGNAGE

REVISIONS

DATE	DESCRIPTIONS	REVISION
-	-	-

TENDER
RESTRICTED INFORMATION

CLIENT

中國人壽 CHINA LIFE | 海外

Colliers

AC design group limited

ALL DESIGN ARE THE PROPERTY OF AC DESIGN GROUP LIMITED AND CANNOT BE USED WITHOUT THEIR WRITTEN PERMISSION.

ALL MEASUREMENT MUST BE VERIFIED ON SITE BEFORE CONSTRUCTION. CONTRACTORS SHALL NOTIFY THE DESIGNER OF ANY DISCREPANCY BEFORE STARTING WORK. AC DESIGN GROUP LIMITED WILL NOT RESPONSIBLE FOR ANY ERRORS SHOULD THE CONTRACTOR FAIL TO OBSERVE THIS PROCEDURE. THE CONTRACTOR SHALL BE RESPONSIBLE FOR ANY ERRORS RESULTING FROM FAILURE TO DO SO.

PROJECT NAME

CLI (OVERSEAS) COMPANY LIMITED

AT
UNIT 04-06, 21/F, TOWER 1
INTERNATIONAL GATEWAY CENTRE,
1 WUI MAN RD, JORDAN, WEST KOWLOON, H.K.

DRAWING TITLE


SIGNAGE & ARTWORK SCHEDULE 02

PROJECT NO.
811-260901

SCALE	DATE OF ISSUE
NTS@A3	**2026-11-13**
DRAWN BY	CHECKED BY
CAD	**-**
DESIGNED BY	APPROVED BY
FS	**-**

DRAWING NO. **IGC-21F-1102**
REVISION **R00**

ITEM CODE	S09
ITEM	RECYCLED BIN SIGNAGE
LOCATION	PANTRY

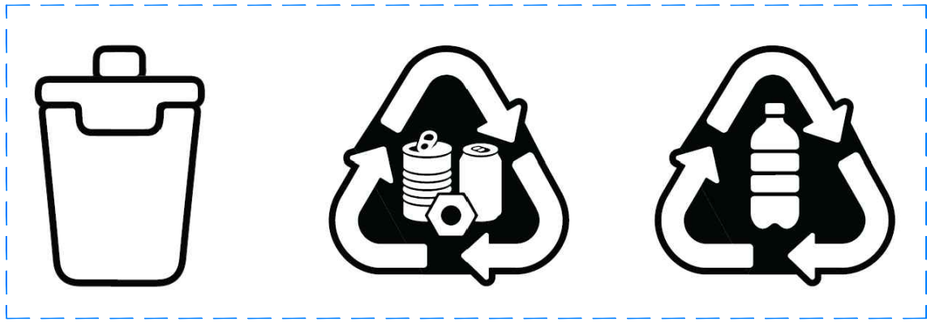


REFERENCE IMAGE

DIMENSION:

W100mm X H100mm FOR EACH SIGNAGE

ITEM CODE	S10
ITEM	PULL & PUSH SIGNAGE
LOCATION	ENTRANCE DOOR EACH SIDE

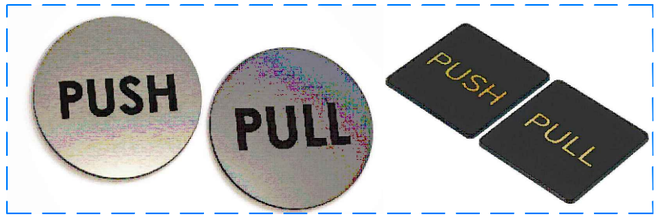

REFERENCE IMAGE

DIMENSION:

W60mm X H60mm FOR EACH SIGNAGE

ITEM CODE	S11
ITEM	FIR HOSE REEL SIGANGE
LOCATION	HOSE REEL CABINET

消防喉轆

FIRE HOSE REEL



REFERENCE IMAGE

DIMENSION:

WORD: H70 mm

SIGNAGE: W100 X H100 mm

REVISIONS

DATE	DESCRIPTIONS	REVISION
-	-	-

TENDER
RESTRICTED INFORMATION

CLIENT

中國人壽 CHINA LIFE 海外

Colliers

AC design group limited

ALL DESIGN ARE THE PROPERTY OF AC DESIGN GROUP LIMITED AND CANNOT BE USED WITHOUT THEIR WRITTEN PERMISSION.

ALL MEASUREMENT MUST BE VERIFIED ON SITE BEFORE CONSTRUCTION. CONTRACTORS SHALL NOTIFY THE DESIGNER OF ANY DISCREPANCY BEFORE STARTING WORK. AC DESIGN GROUP LIMITED WILL NOT RESPONSIBLE FOR ANY ERRORS SHOULD THE CONTRACTOR FAIL TO OBSERVE THIS PROCEDURE. THE CONTRACTOR SHALL BE RESPONSIBLE FOR ANY ERRORS RESULTING FROM FAILURE TO DO SO.

PROJECT NAME

CLI (OVERSEAS) COMPANY LIMITED

AT
UNIT 04-06, 21/F, TOWER 1
INTERNATIONAL GATEWAY CENTRE,
1 WUI MAN RD, JORDAN, WEST KOWLOON, H.K.

DRAWING TITLE

SIGNAGE & ARTWORK SCHEDULE 03

PROJECT NO.
811-260901

SCALE	DATE OF ISSUE
NTS@A3	**2026-11-13**
DRAWN BY	CHECKED BY
CAD	**-**
DESIGNED BY	APPROVED BY
FS	**-**

DRAWING NO. **IGC-21F-1103**
REVISION **R00**