
HEADCOUNT SUMMARY

	QTY. (PROPOSED)	NET AREA
DM OFFICE	4	@95 SF
MANAGER ROOM	11	@50,60 SF
GENERAL STAFF	88	@12 SF
TOTAL HEADCOUNT	103	

SUPPORT SPACES

#	FUNCTIONS	QTY.	TOTAL NET AREA
1	RECEPTION	1	210 SF
2	LOGO/ DISPLAY AREA	1	-
3	MEETING ROOM	4	95,100,110,150 SF
4	DM OFFICE	4	380 SF
5	MANAGER ROOM	11	560 SF
6	AGENTS OFFICE	-	980 SF
7	STORE ROOM	1	55 SF
8	TRAINING ROOM	2	305, 350 SF
9	UTILITY AREA	1	85 SF
10	SERVER ROOM	1	65 SF
11	LOCKERS	108	46 SF
12	PANTRY	4	25,30,250 SF
13	HOTDESK AREA (7P)	1	140 SF
14	PIGEON HOLES	240	16 SF

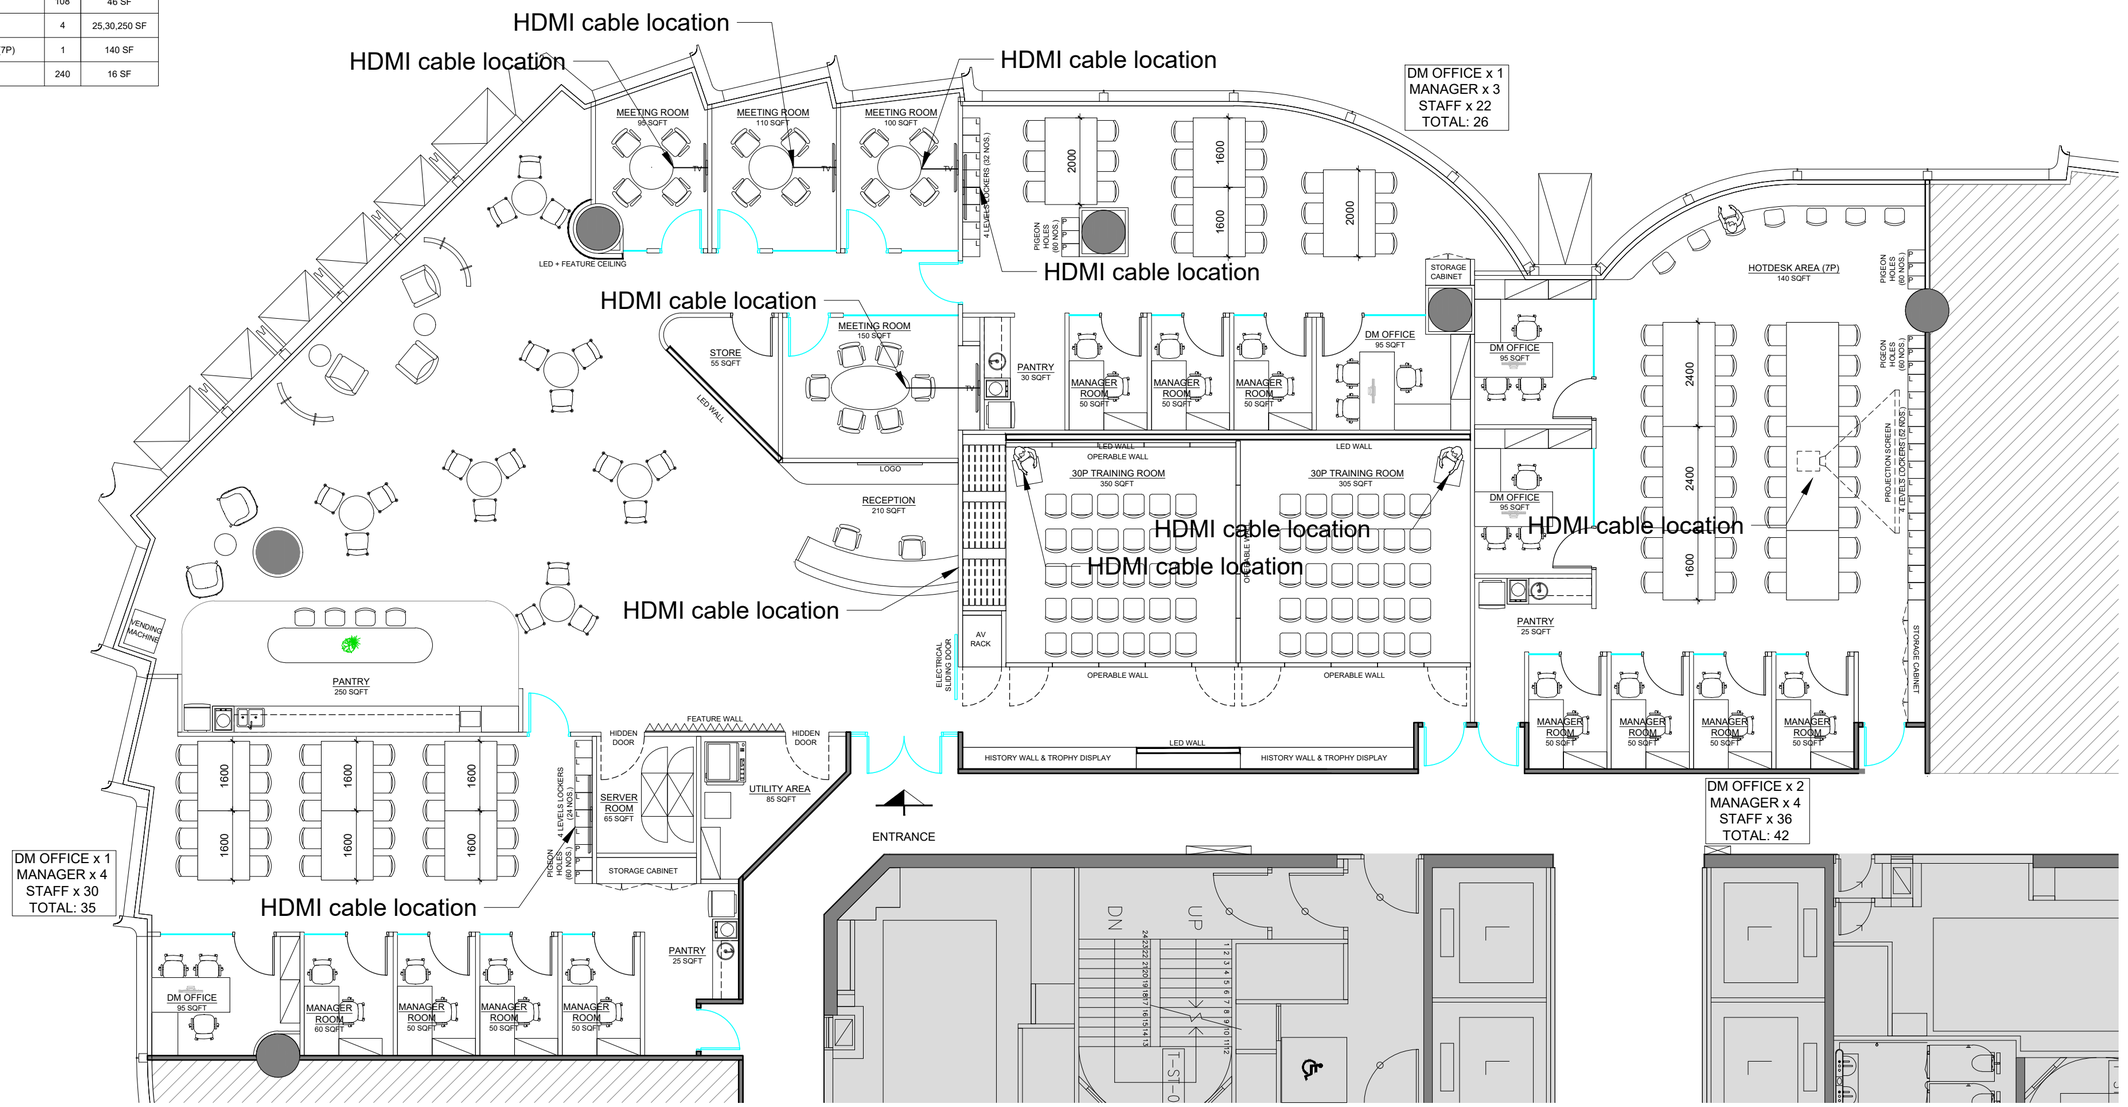

PRELIMINARY DESIGN 10

NET AREA = ±6,950 S.F.
±645 S.M.

METRIC SCALE 100mm 1M 2M 3M 4M 5M

SCALE 1:100

NORTH

1:100@A2	2026-10-26
CAD	-
-	-

PD10 **R00**