
HEADCOUNT SUMMARY

	QTY. (PROPOSED)	NET AREA
DM OFFICE	3	85,125 SF
MANAGER ROOM	5	50 SF
GENERAL STAFF	24	12 SF
TOTAL HEADCOUNT	32	

SUPPORT SPACES

#	FUNCTIONS	QTY.	TOTAL NET AREA
1	LOGO/ DISPLAY AREA	1	-
2	10P MEETING ROOM	-	-
3	4P MEETING ROOM	1	85 SF
4	DM OFFICE	3	295 SF
5	MANAGER ROOM	5	250 SF
6	AGENTS OFFICE	-	345 SF
7	PANTRY	1	260 SF
8	UTILITY AREA	1	50 SF
9	STORE ROOM	1	70 SF
10	SERVER ROOM	1	45 SF
11	LOCKERS	32	14 SF
12	PIGEON HOLES	220	14 SF

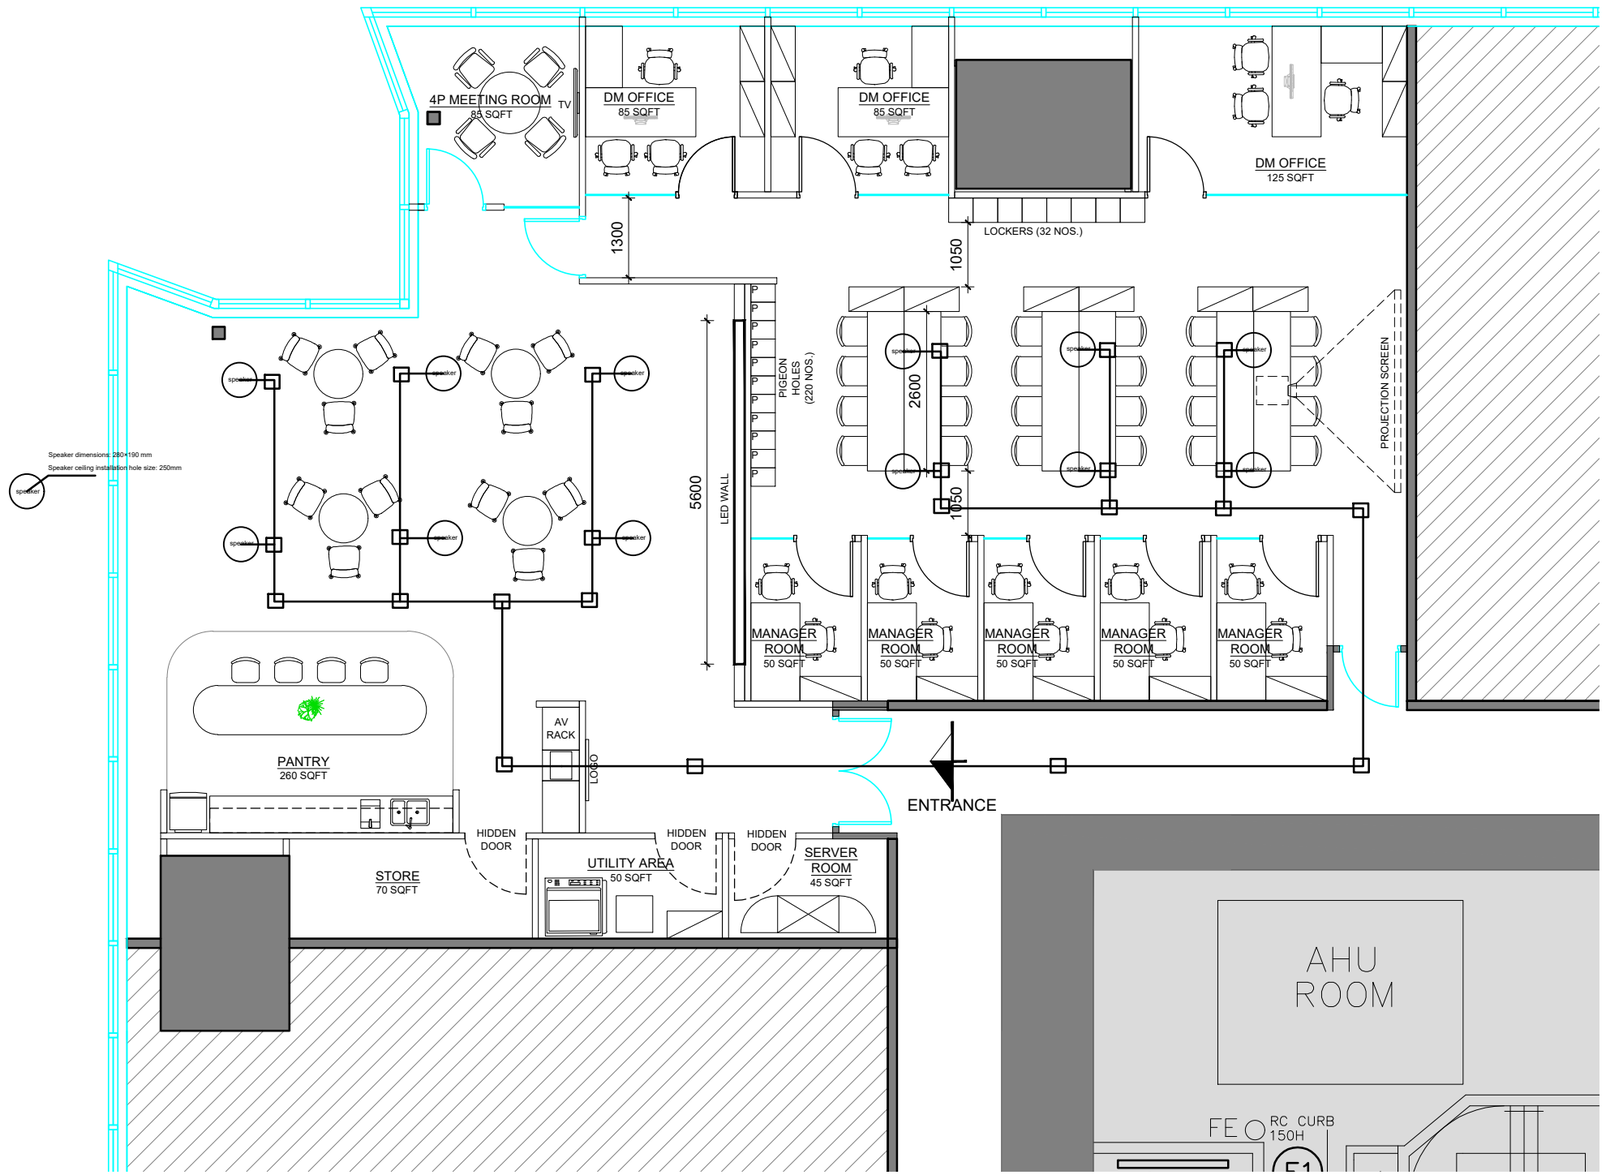

PRELIMINARY DESIGN 10

NET AREA = ±2,655 S.F.
±247 S.M.

METRIC SCALE 100mm 1M 2M 3M 4M 5M

SCALE 1:100

NORTH

1:100@A3	2026-10-26
CAD	-
-	-

PD10 **R00**