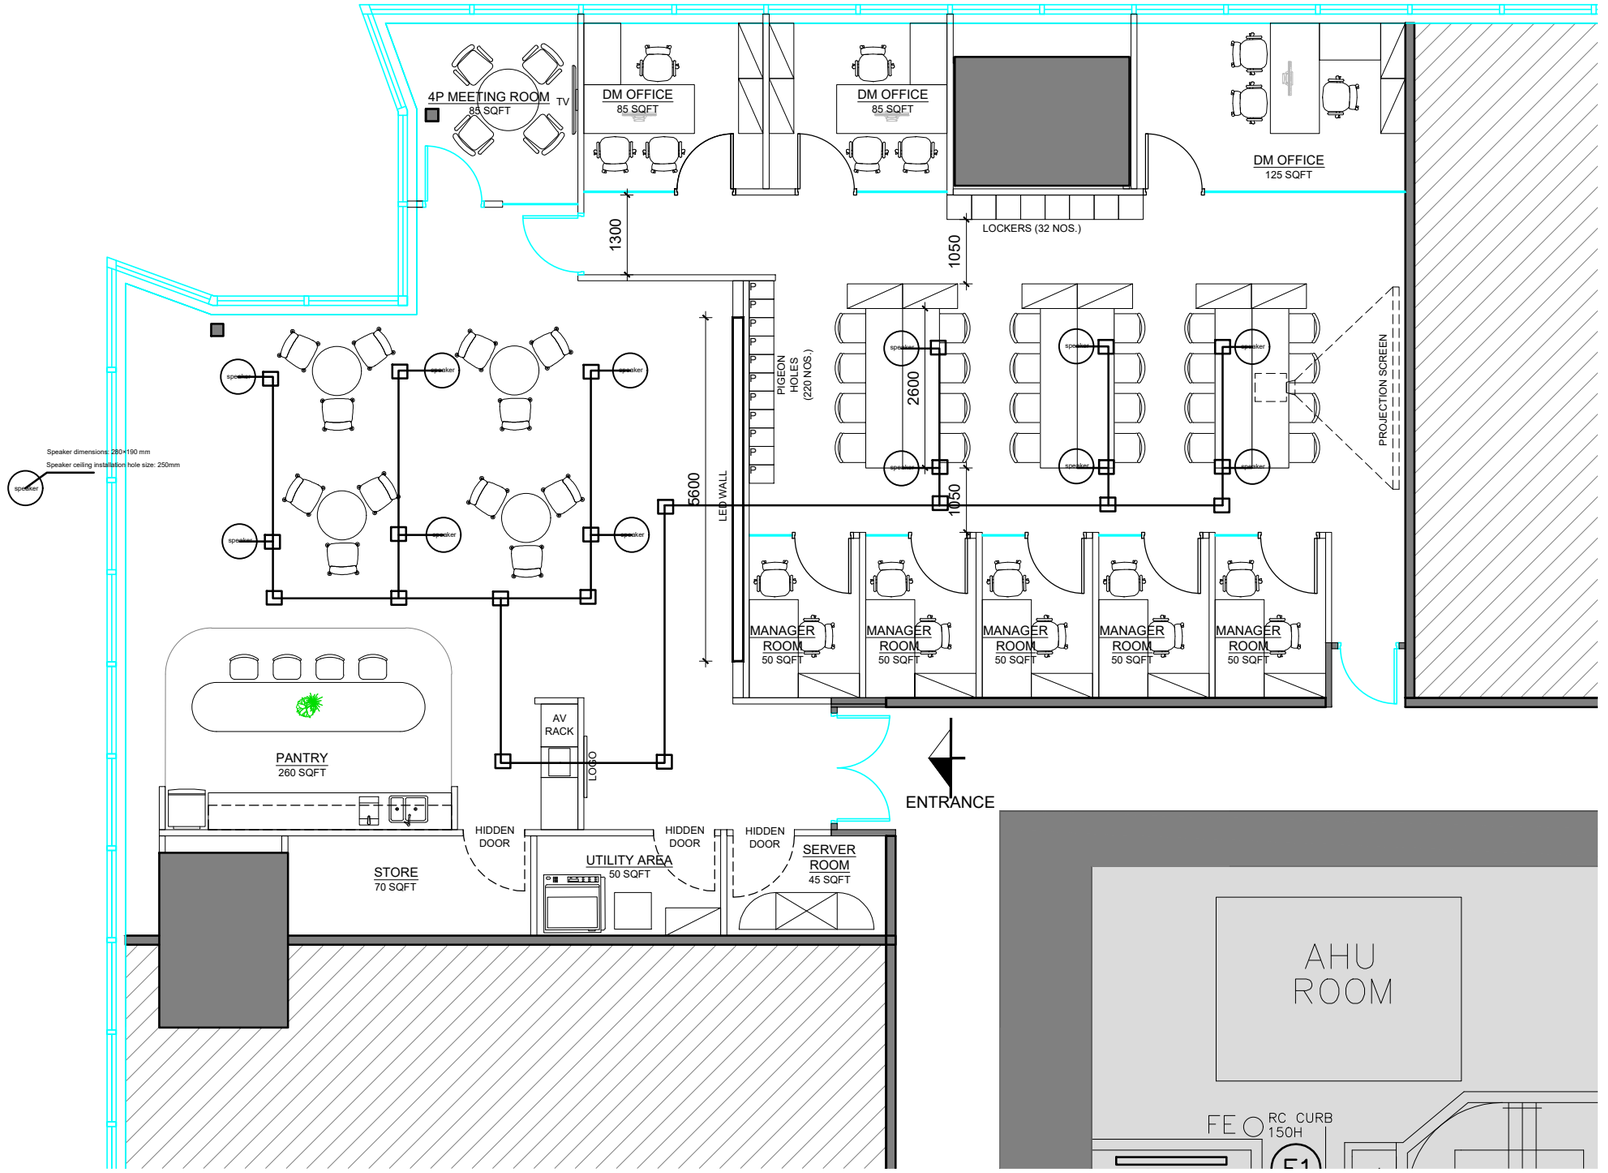

4P MEETING ROOM
85 SQFT
TV
DM OFFICE
85 SQFT
DM OFFICE
85 SQFT
DM OFFICE
125 SQFT
LOCKERS (32 NOS.)
1300
1050
PIGEON HOLES (220 NOS.)
2600
PROJECTION SCREEN
5600
LED WALL
1050
Speaker dimensions: 280×190 mm
Speaker ceiling installation hole size: 250mm
speaker
MANAGER ROOM
50 SQFT
MANAGER ROOM
50 SQFT
MANAGER ROOM
50 SQFT
MANAGER ROOM
50 SQFT
MANAGER ROOM
50 SQFT
AV RACK
LOGO
PANTRY
260 SQFT
HIDDEN DOOR
HIDDEN DOOR
HIDDEN DOOR
STORE
70 SQFT
UTILITY AREA
50 SQFT
SERVER ROOM
45 SQFT
ENTRANCE
AHU ROOM
FE
RC CURB
150H
F1